

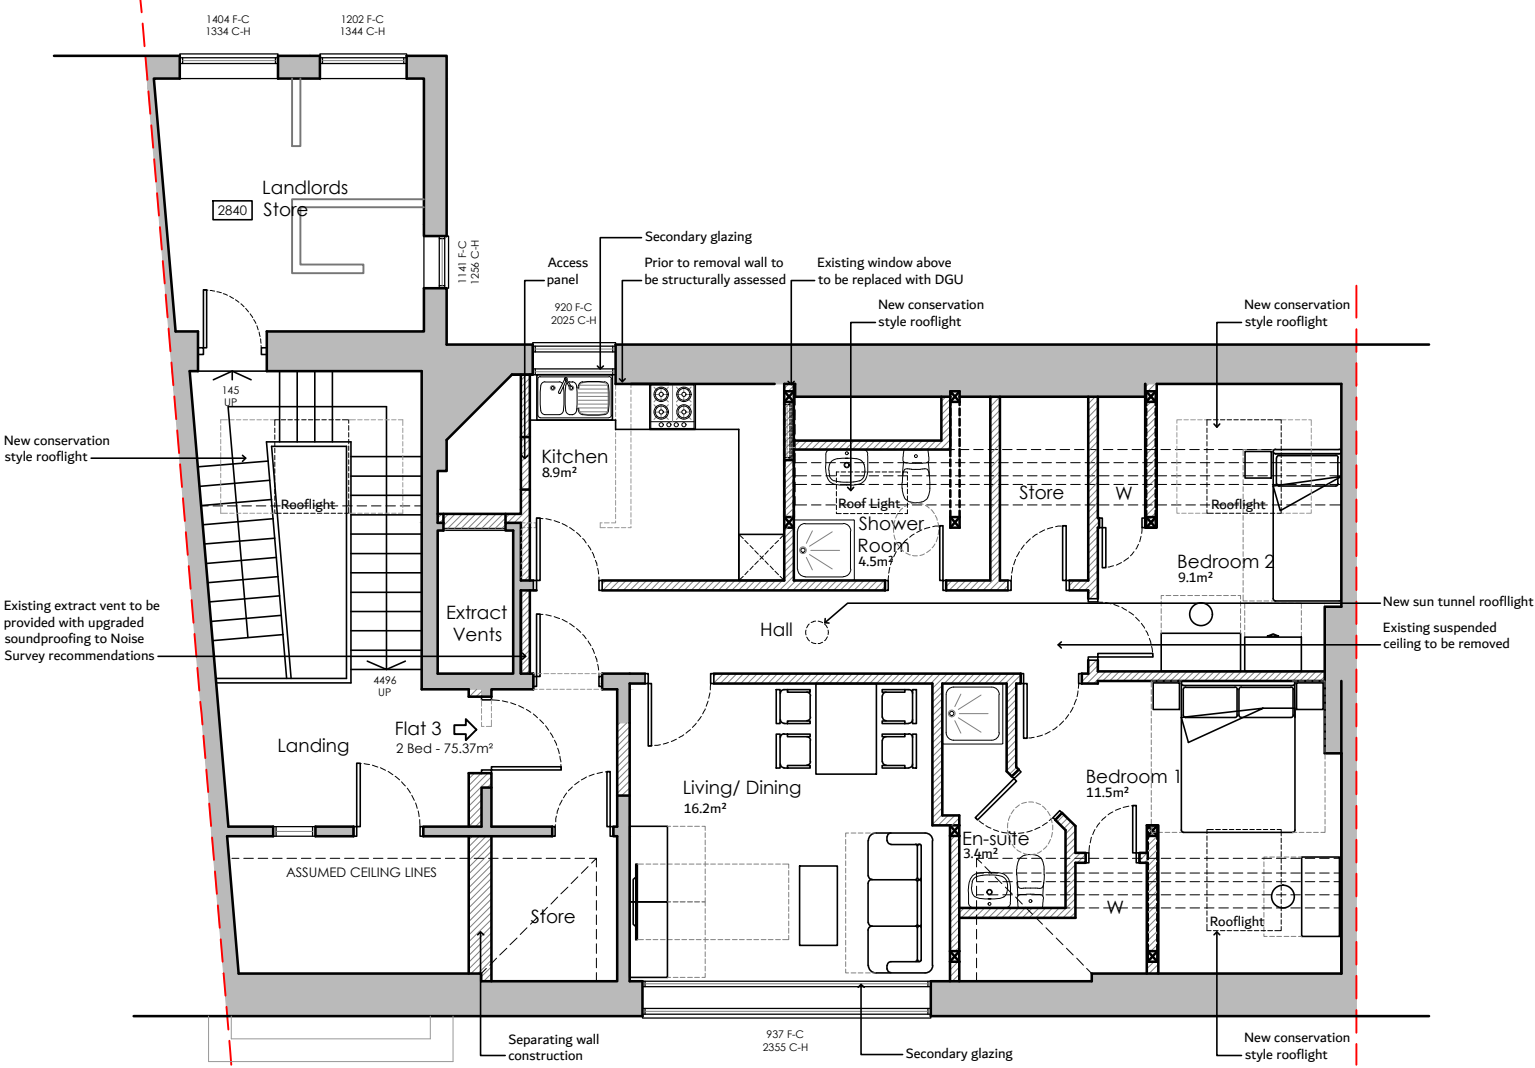


 

Second Floor Plan

LEGEND

- EXISTING WALLS
- NEW WALLS
- DEMOLITION

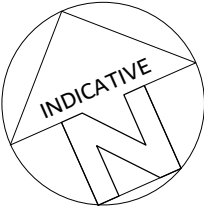

SCALE BAR - 1:100 (metres)

MJB

Architectural Services Ltd

E: matt@MJBArchitecturalServices.co.uk

W: www.MJBArchitecturalServices.co.uk

Project:

Conversion of Upper
Floors to Residential

Site Address:

88 Sandgate Road,
Folkestone,
Kent
CT20 2AA

Drawing Title:

PROPOSED
Second Floor Plan

Scale:

1:100 @ A3

Date:

Feb 2023

PLANNING

Drawing N°:

0022-PL10

Revision:

-

CASCADE GROUP