




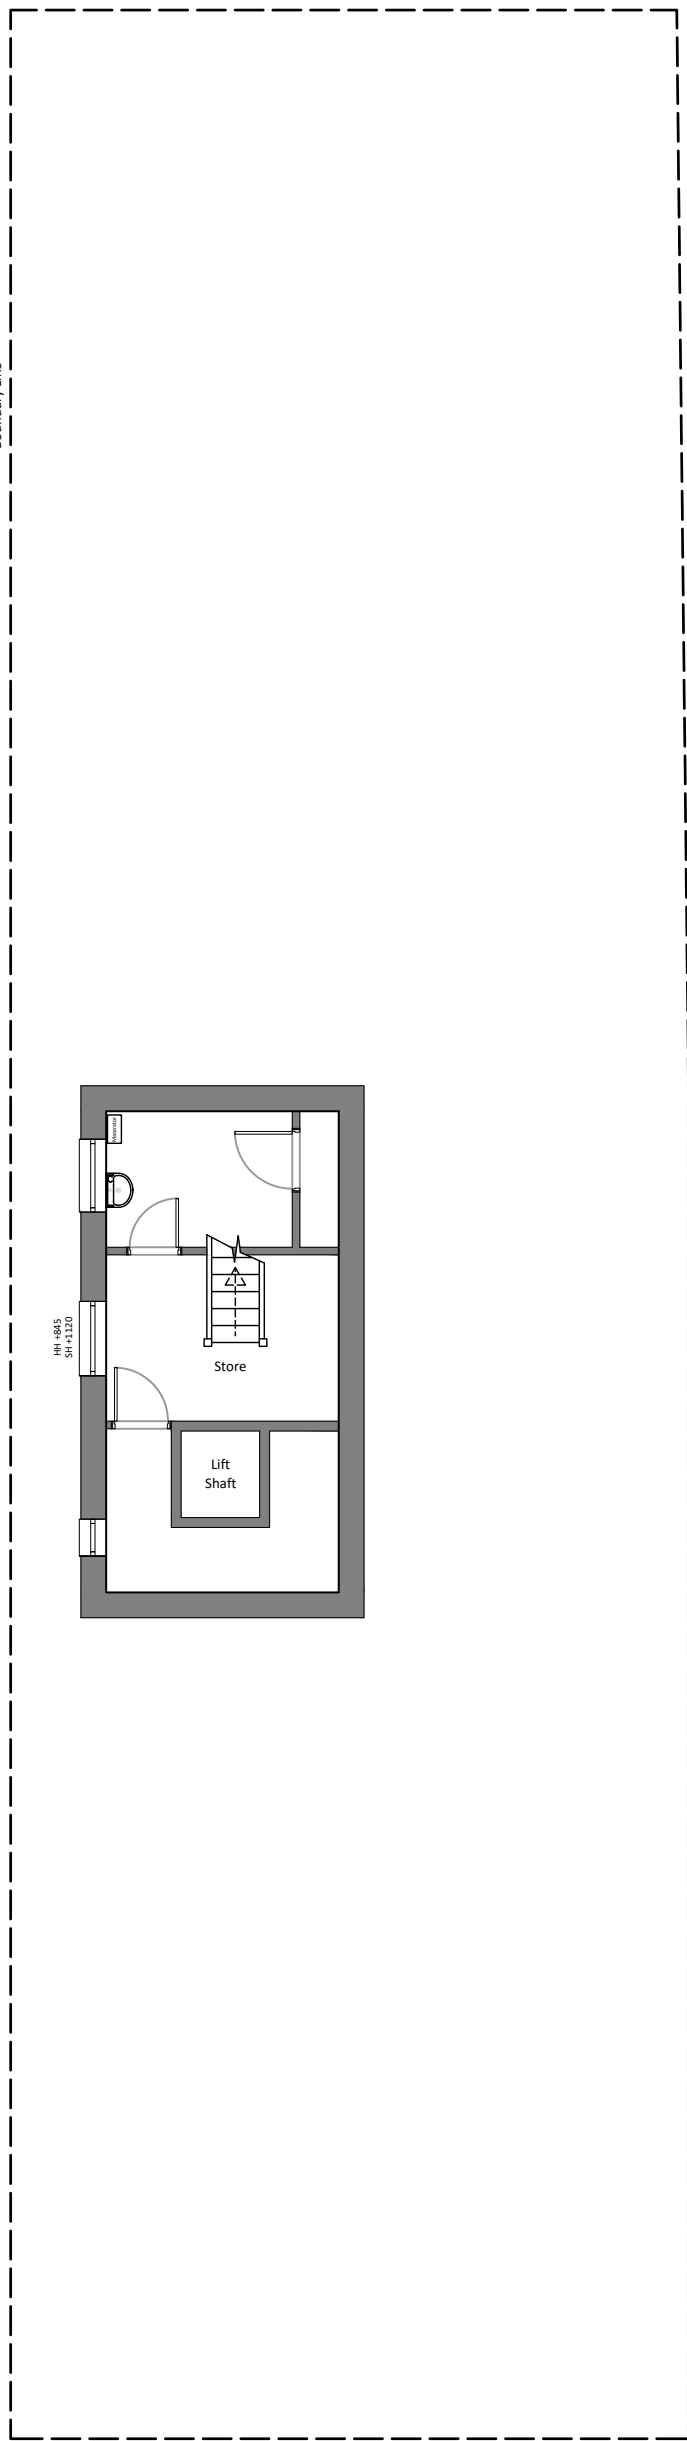


1 Proposed Basement Floor Plan
Scale: 1:100

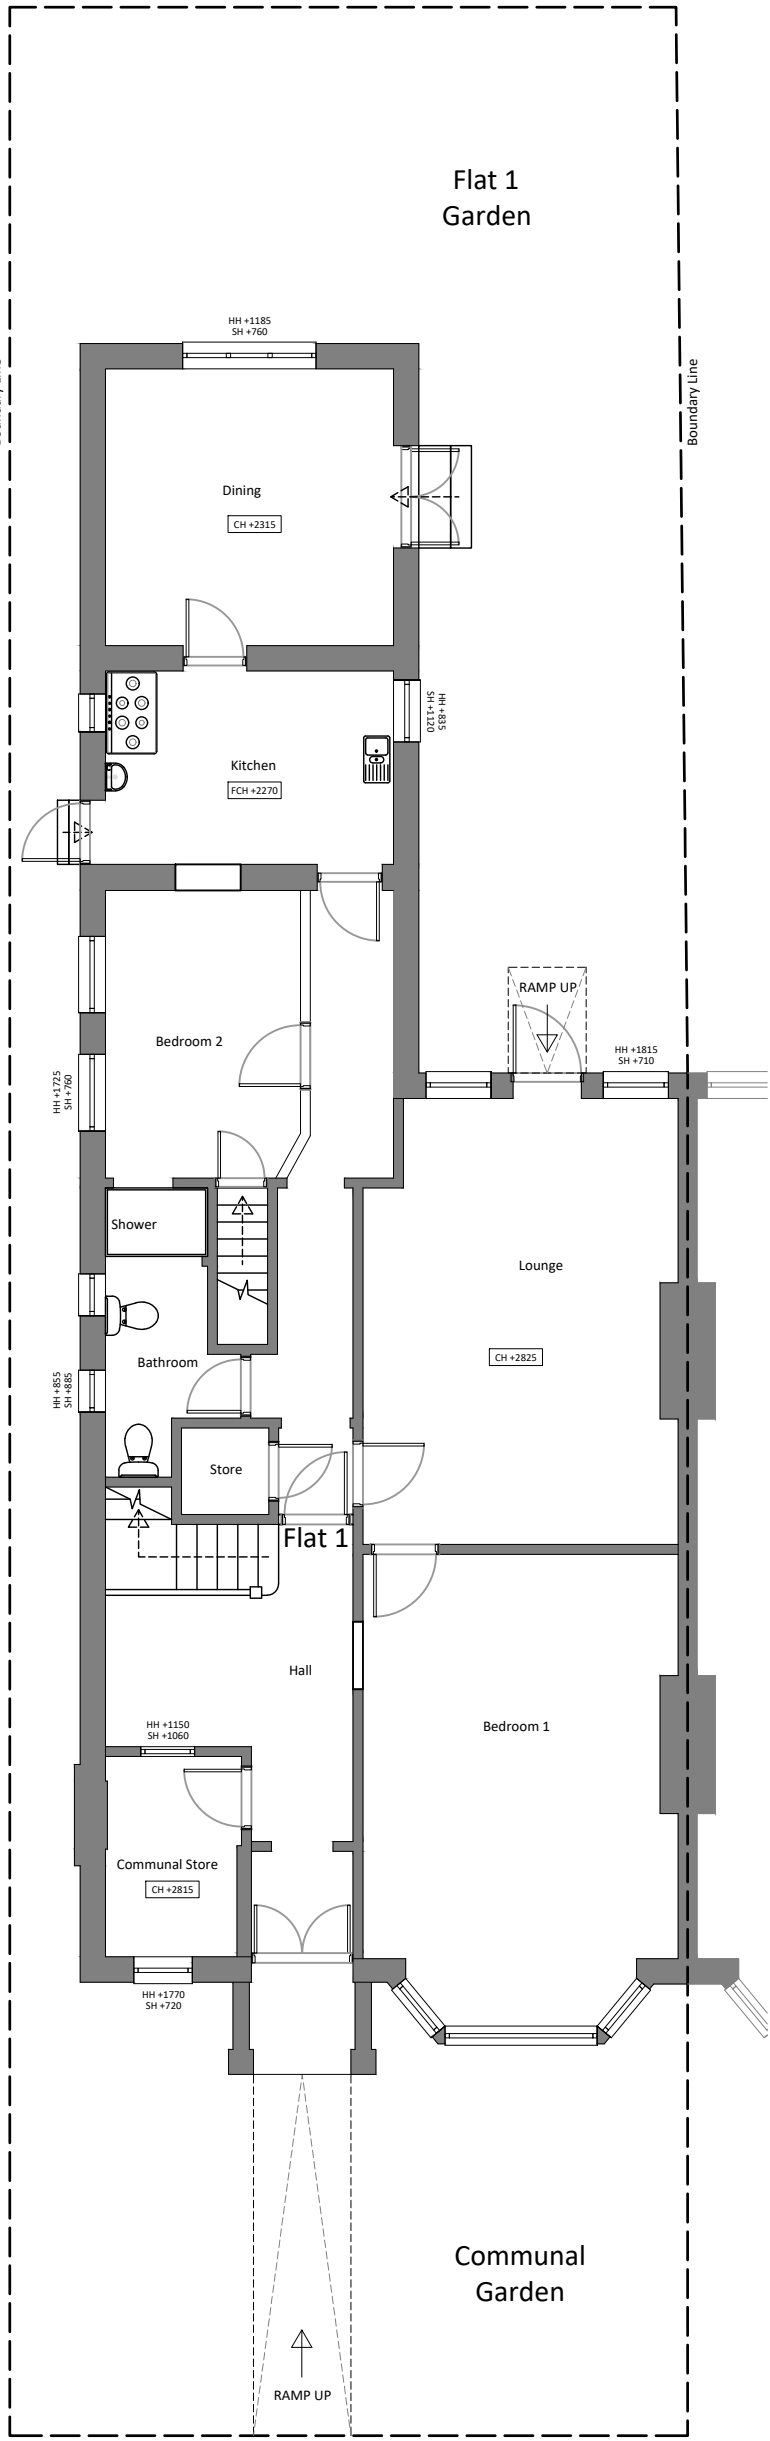


2 Proposed Ground Floor Plan
Scale: 1:100

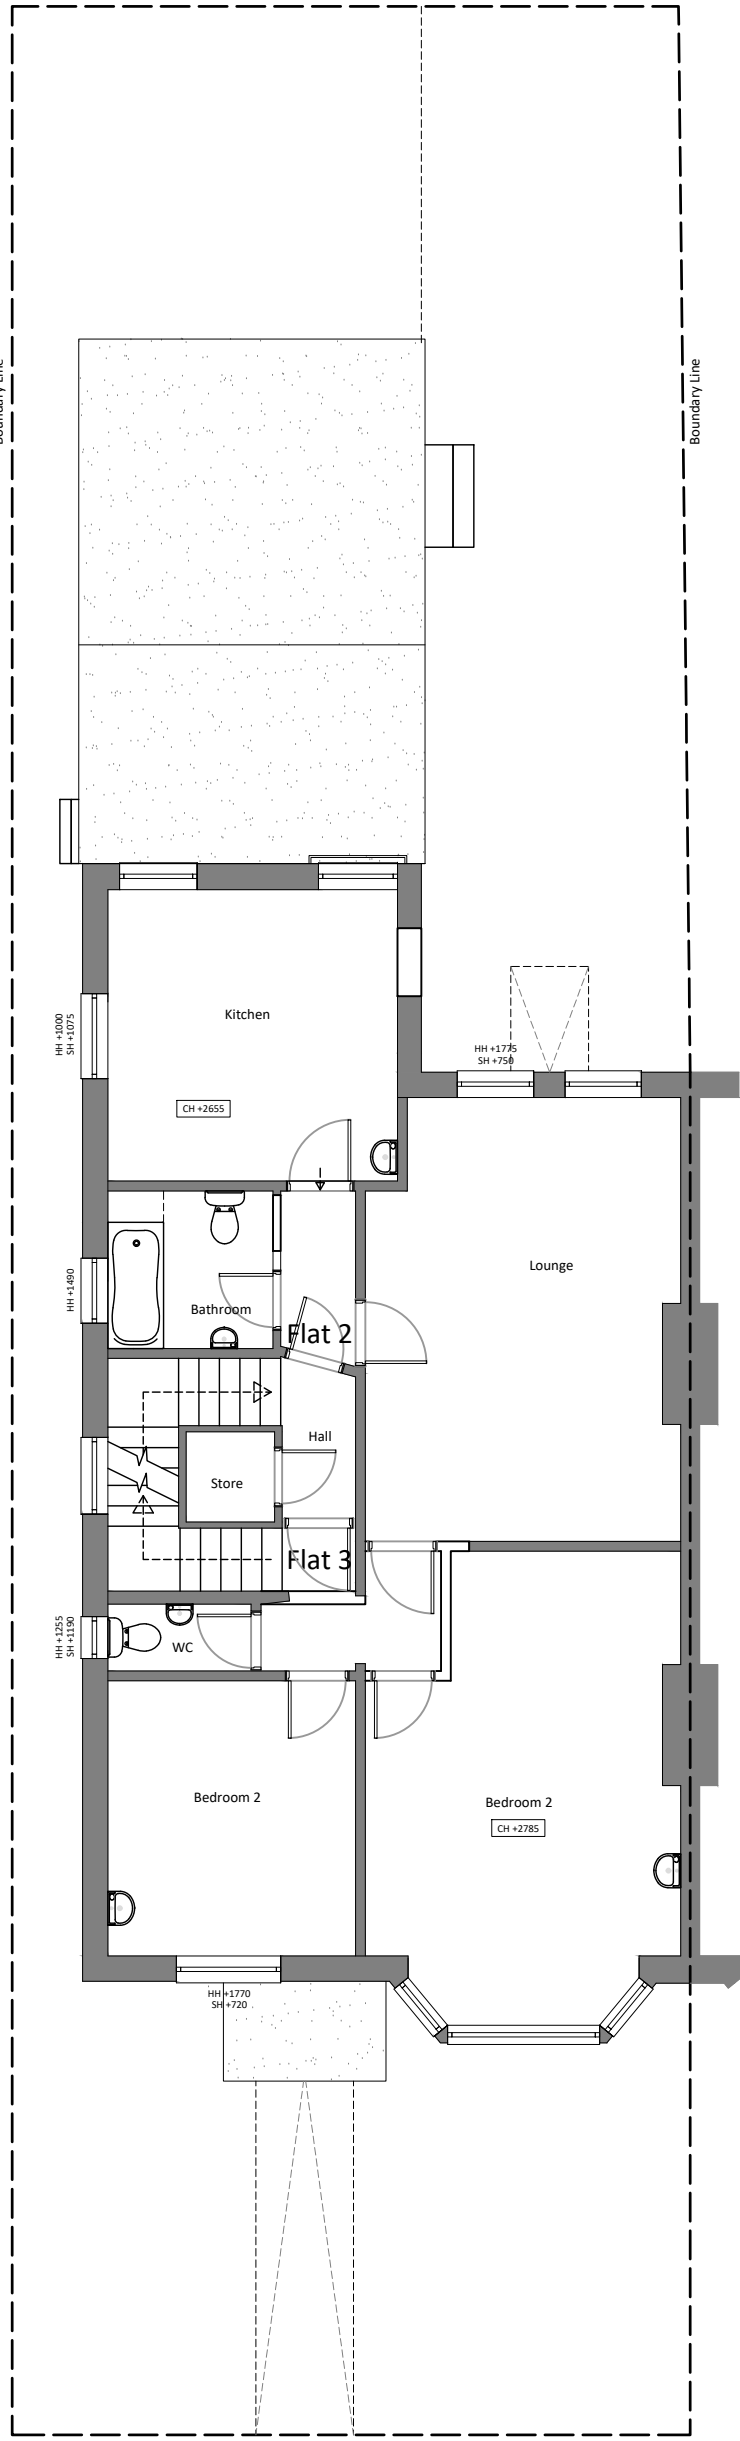

3 Proposed First Floor Plan
Scale: 1:100

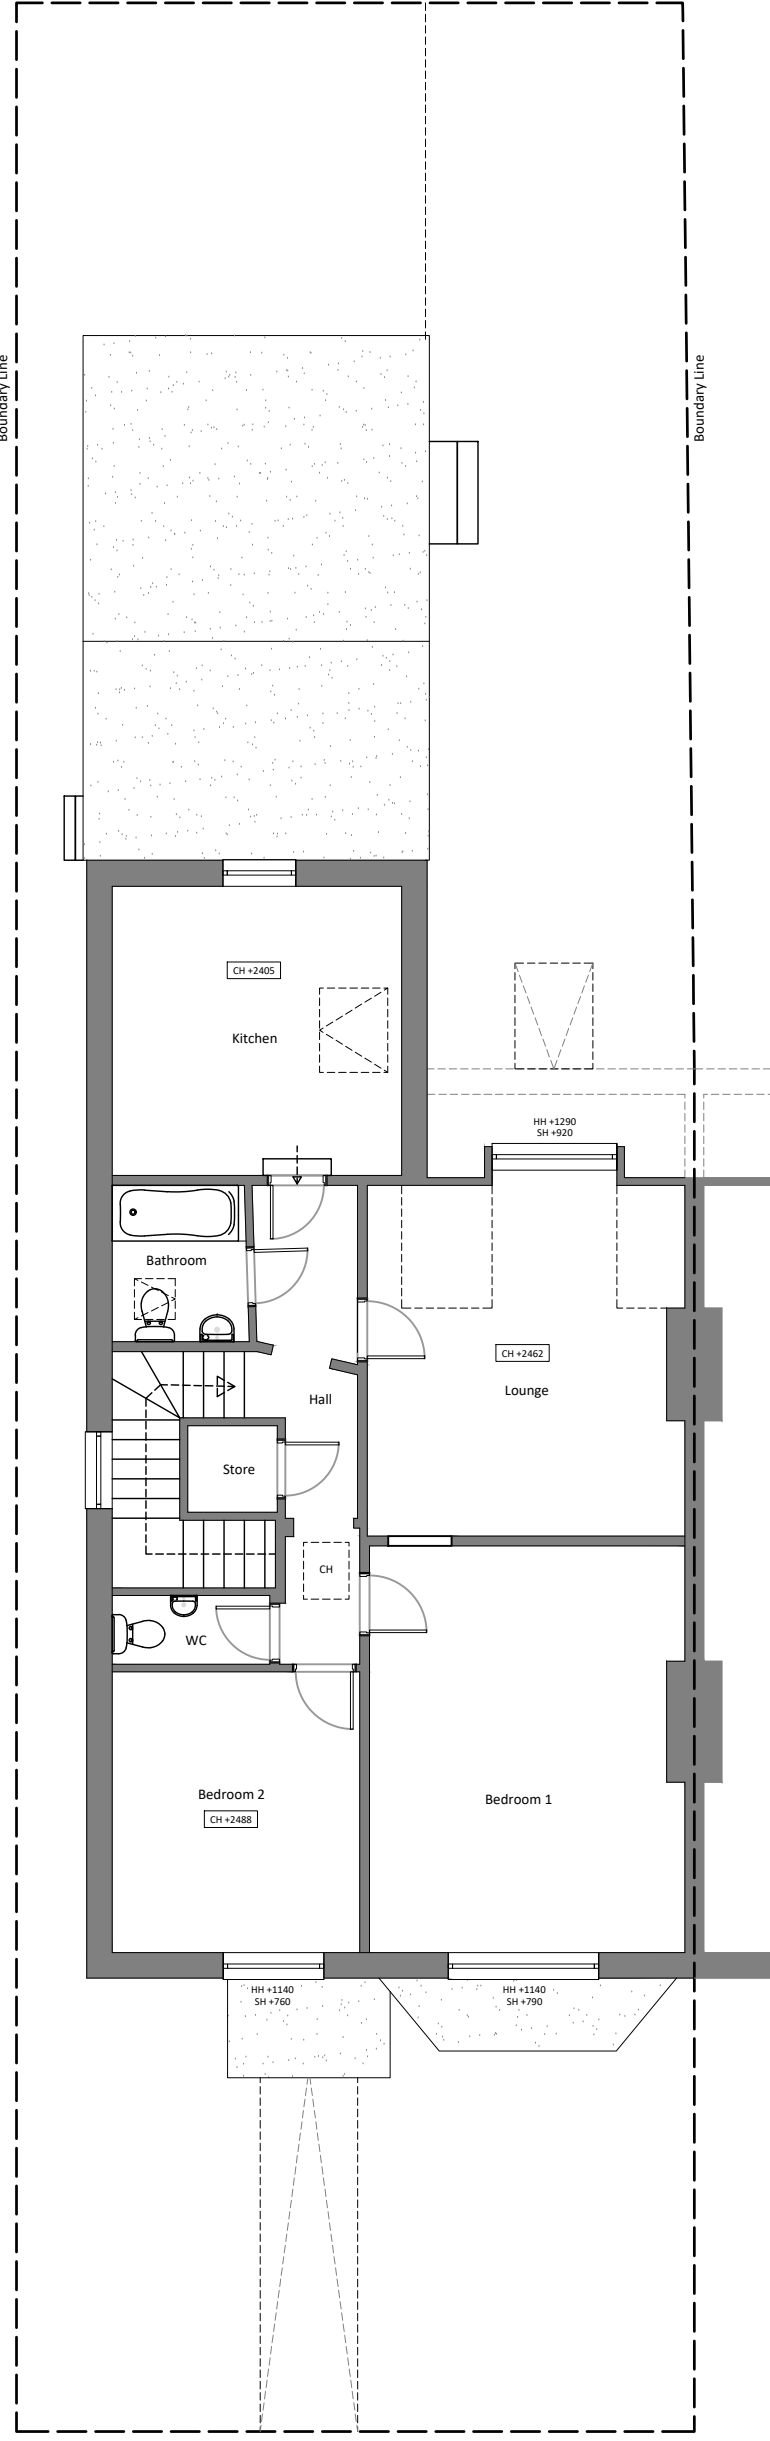


4 Proposed Second Floor Plan
Scale: 1:100

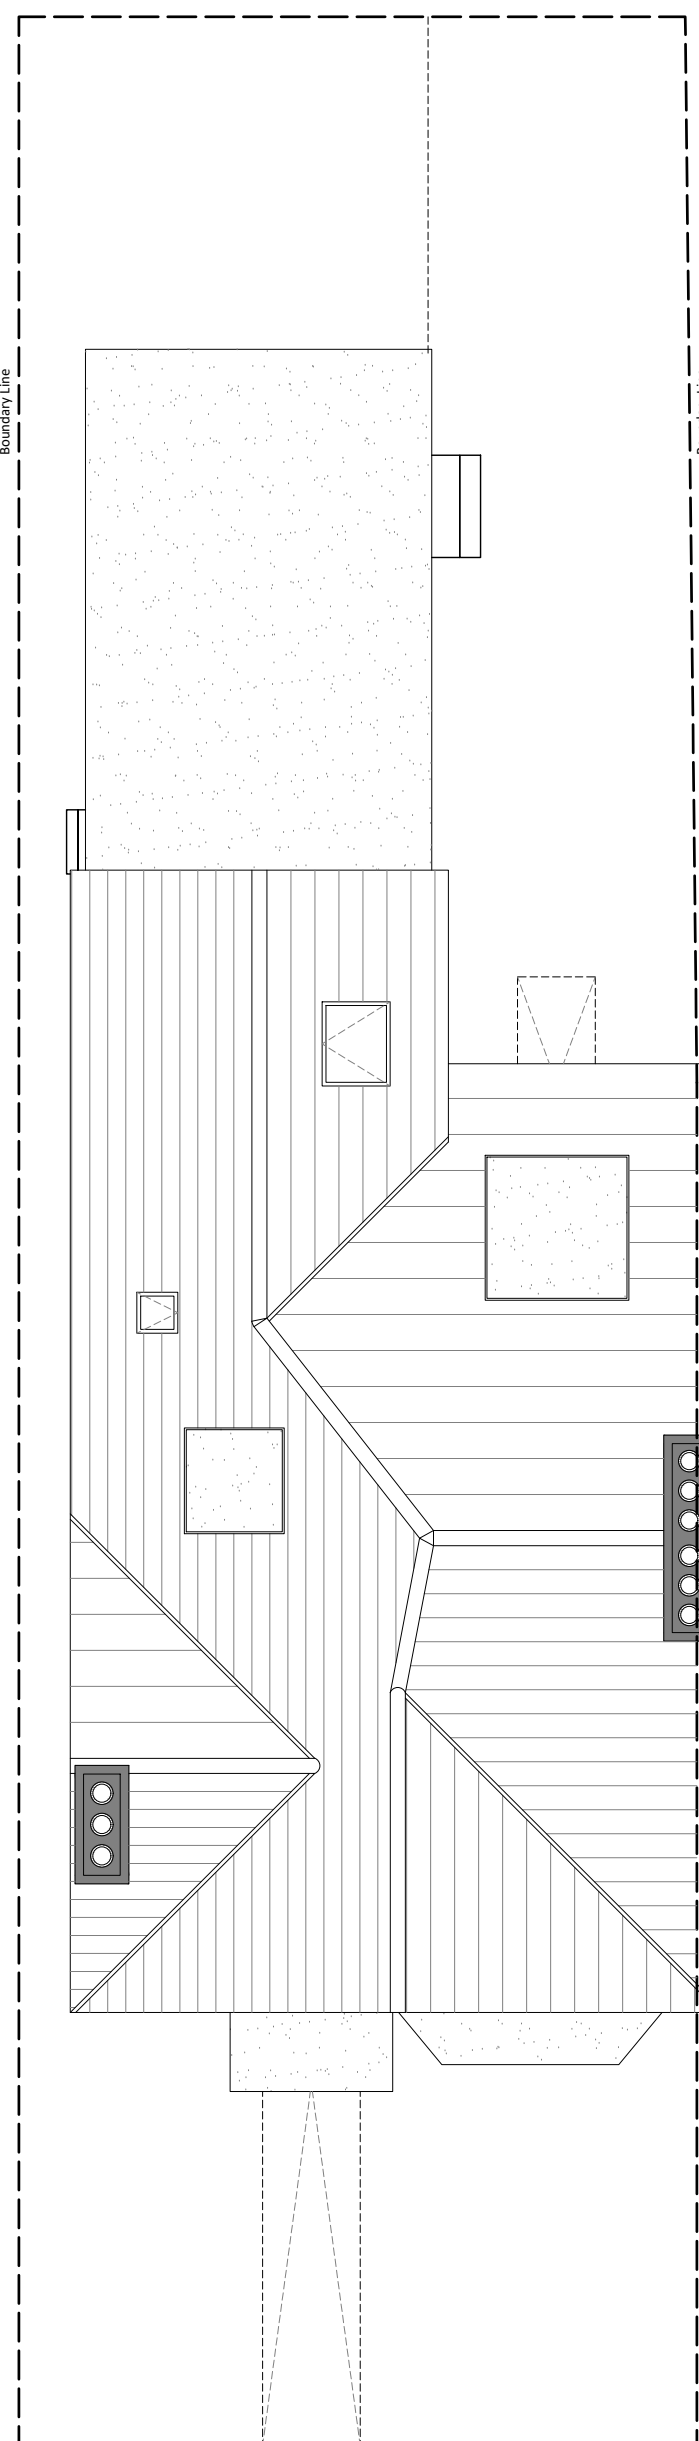

5 Proposed Roof Plan
Scale: 1:100

Notes:
Do not scale.
Report all errors, omissions and discrepancies.
Verify all dimensions on site before commencing any work or preparing specialist drawings.
All materials, components and workmanship are to comply with the relevant British Standards, Codes of Practice and appropriate manufacturers recommendations.
This drawing and design are copyright of Martello Building Consultancy.

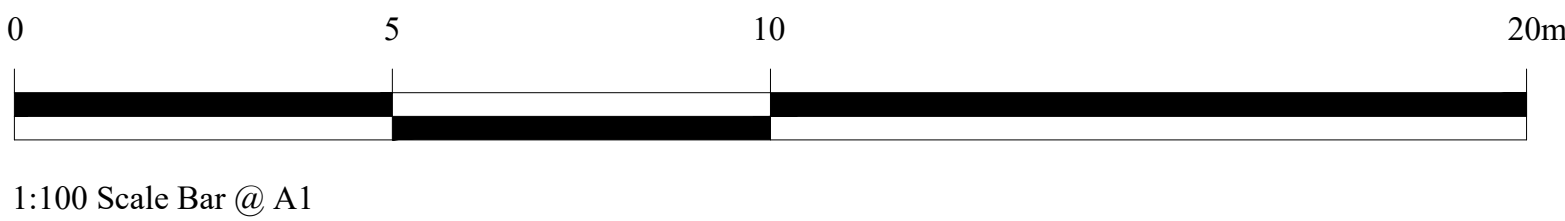

1:100 Scale Bar @ A1

Client:
Mr Andrew Peto
13 Grimston Gardens
Folkestone
Kent
CT20

Drawing title:
Proposed Floor Plans
13 Grimston Gardens, Folkestone

Date: October 2019	Scale: 1 / 100 @ A1	Revision: C	Drawing Number: 2745 - 04
------------------------------	-------------------------------	-----------------------	-------------------------------------