



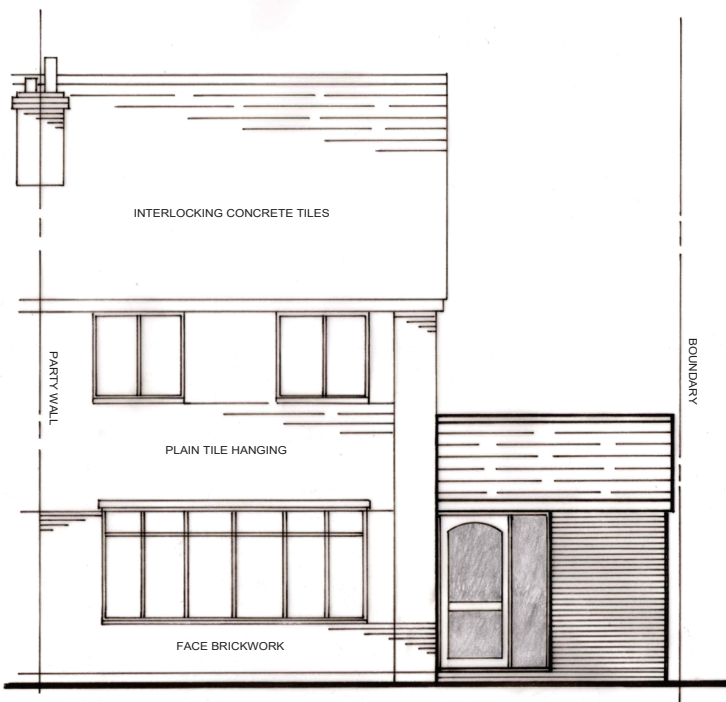

PROPOSED FRONT ELEVATION

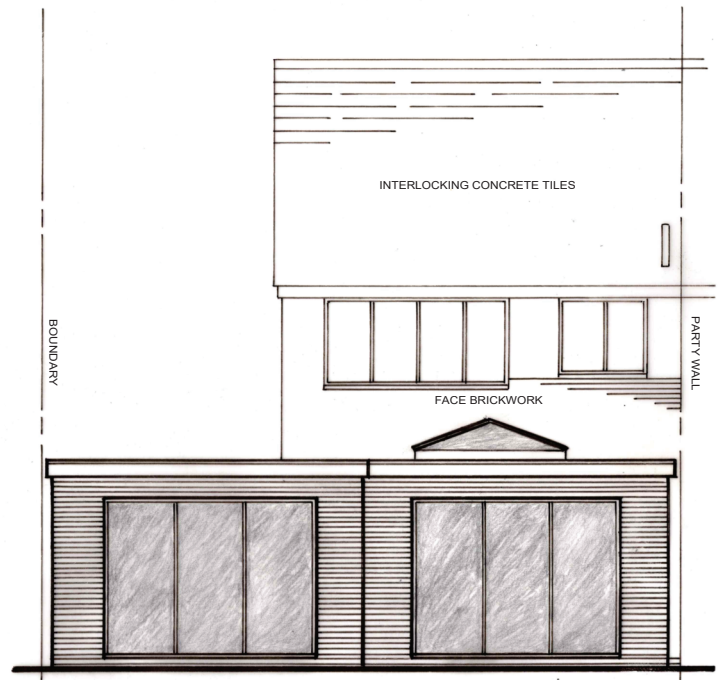

PROPOSED REAR ELEVATION

DEMOLITION OF EXISTING GARAGE AND CONSERVATORY WITH
PROPOSED SINGLE STOREY SIDE AND REAR EXTENSION AT:

25 WALTON MANOR CLOSE FOLKESTONE KENT CT19 5QG

PROPOSED FRONT AND REAR ELEVATIONS

SCALE: 1:50 @ A3

DRG No: WMC/07

22/05/2023

DAVID HAIME | d.haime@btinternet.com | +44 7974 156510

Chartered Institute of Architectural Technologists

