




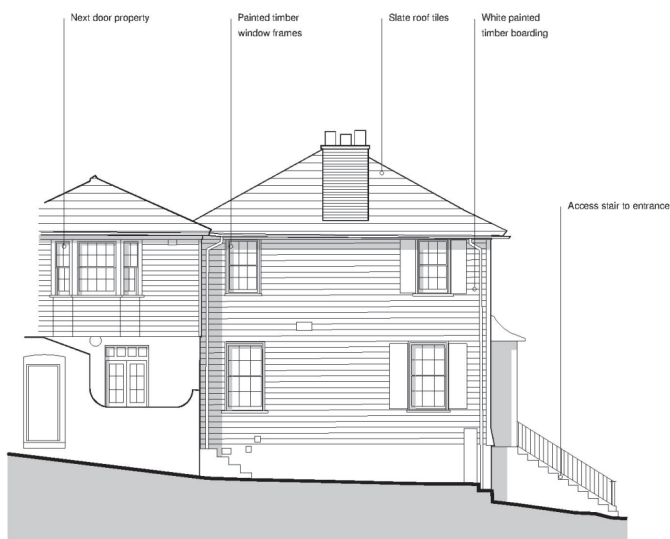

PROPOSED SIDE ELEVATION

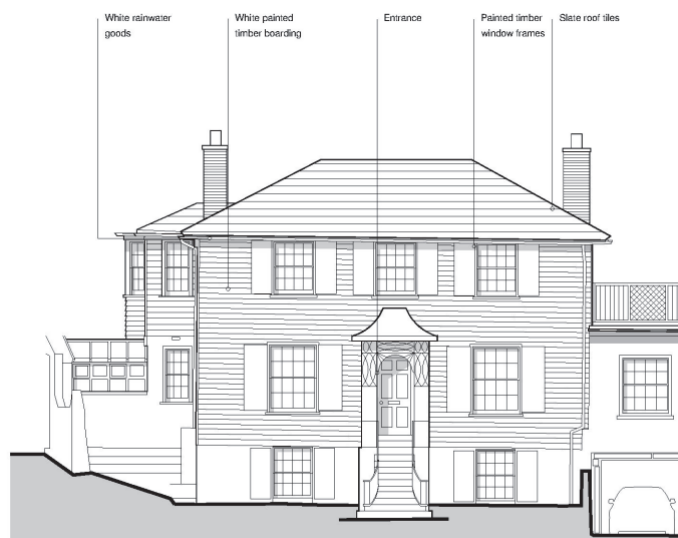

PROPOSED FRONT ELEVATION

 

Site Grafton Cottage, The Esplanade, Folkestone, Kent, CT20 3DP				THE JTS PARTNERSHIP Chartered Valuation Surveyors • Town Planning Consultants Number One, The Drive, Great Warley, Brentwood, Essex CM13 3DJ Tel: (01277) 224664 Fax: (01277) 215487 Email: service@jtspartnership.co.uk Trading as a Limited Liability Partnership. Registered in England & Wales. Registration N° OC307263			
Client Mr & Mrs Hammond							
Drawing Title Proposed Elevations							
Scale 1:100	Date June 2023	Drawn by JLD	Checked by JLD	Purpose of Issue Planning	Job Number 9582	Drawing Number 9582_03	Revision 00