





PROPOSED SOUTH WEST ELEVATION
Scale 1:100



PROPOSED NORTH EAST ELEVATION
Scale 1:100

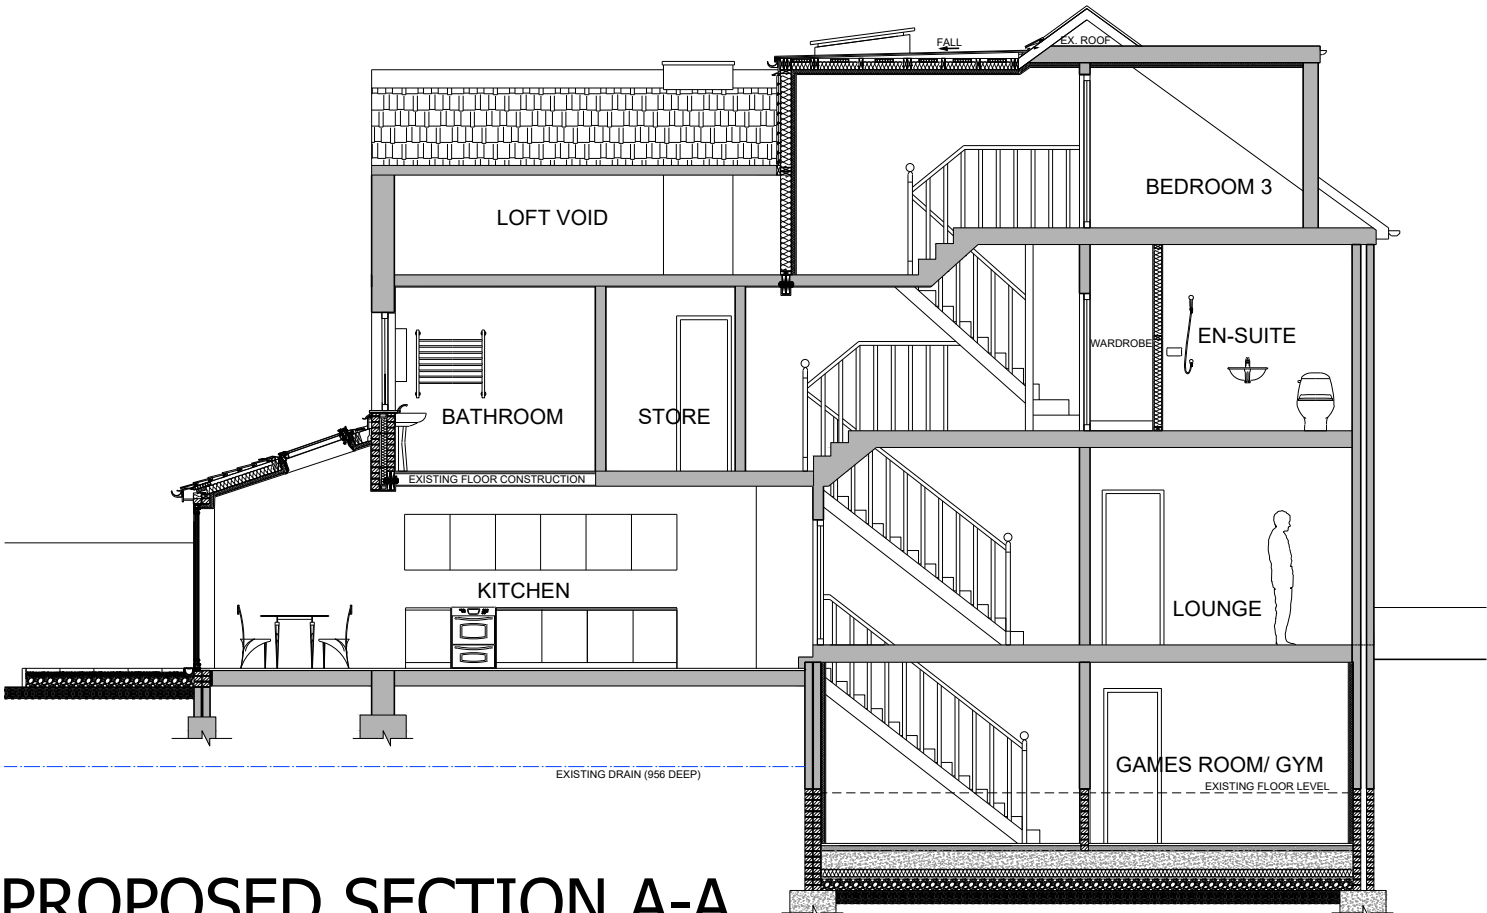


PROPOSED SECTION A-A
Scale 1:100

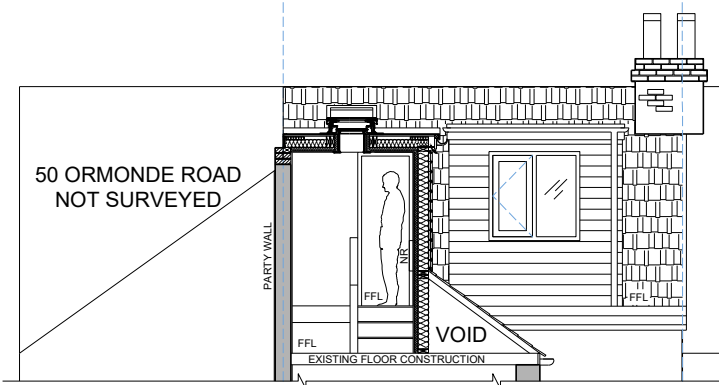

PROPOSED LOFT SECTION B-B
Scale 1:100

- PROPOSED MATERIALS:
- | | |
|-------------------------------|---------------------------------|
| Roof: | Roof tiles, GRP |
| Walls: | Exposed brick, weather boarding |
| Windows: | UPVC White |
| Door: | Powder coated Aluminium White |
| Rainwater Goods & Down pipes: | UPVC grey |
| Fascias and Soffits: | UPVC White |

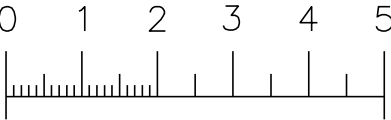

Scale Bar (Metres) - Sc. 1:100

NOTES:

This drawing is the copyright of John Verkaik and should not be copied without consent.

All work must be carried out in accordance with the requirements of the current British Standards and Building Regulations.

The contractor must verify all levels and dimensions on site before commencing any work or preparing shop drawings. Any discrepancies should be notified to the architect immediately.

Use written dimensions only. Do not scale off this drawing. If in doubt please ask.

A	Revised new dormer height	20-06-2023	JV
No.	Revision Description	Date	Checked



JV Architects
Broadfield Road
Folkestone
Kent
CT20 2JT
Email: john@jv-architects.co.uk
Mob: 0787 635 3484

PROJECT NO.
2301

CLIENT/PROJECT
Mrs Racheal Banks – Nash
52 Ormonde Road
Hythe, Kent. CT21 6DW

DRAWING TITLE
PROPOSED ELEVATIONS AND SECTIONS

SCALE
1:100 AT A3

STATUS	AREA
PLANNING	

DRAWN BY	CHECKED	DATE
DM	JV	JUN 2023

DRAWING NO.	REV NO.
2301-PL-06	A