



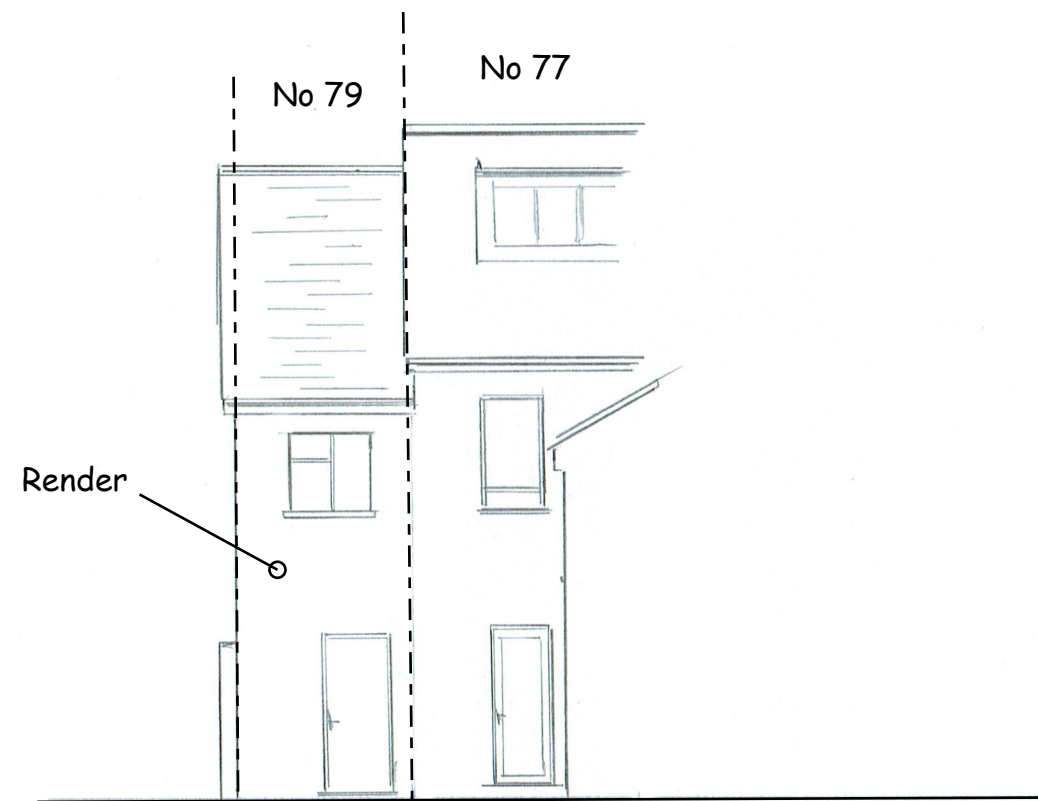

Rear Elevation

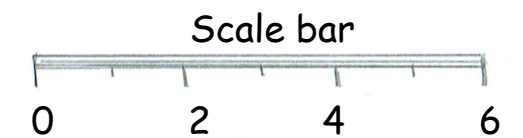

Sub-division of 77 -79 Walton Rd to
create an independent dwelling at No 79
following refusal of app: 22/1695/FH

79 Walton Road - Folkestone CT19 5QS

Existing Rear Elevation

Drawing Number CB-002

Scale 1:100 @ A3

Date: 06/03/23

Drawn By:
Chris Brian
CB Planning
07810 432 781