


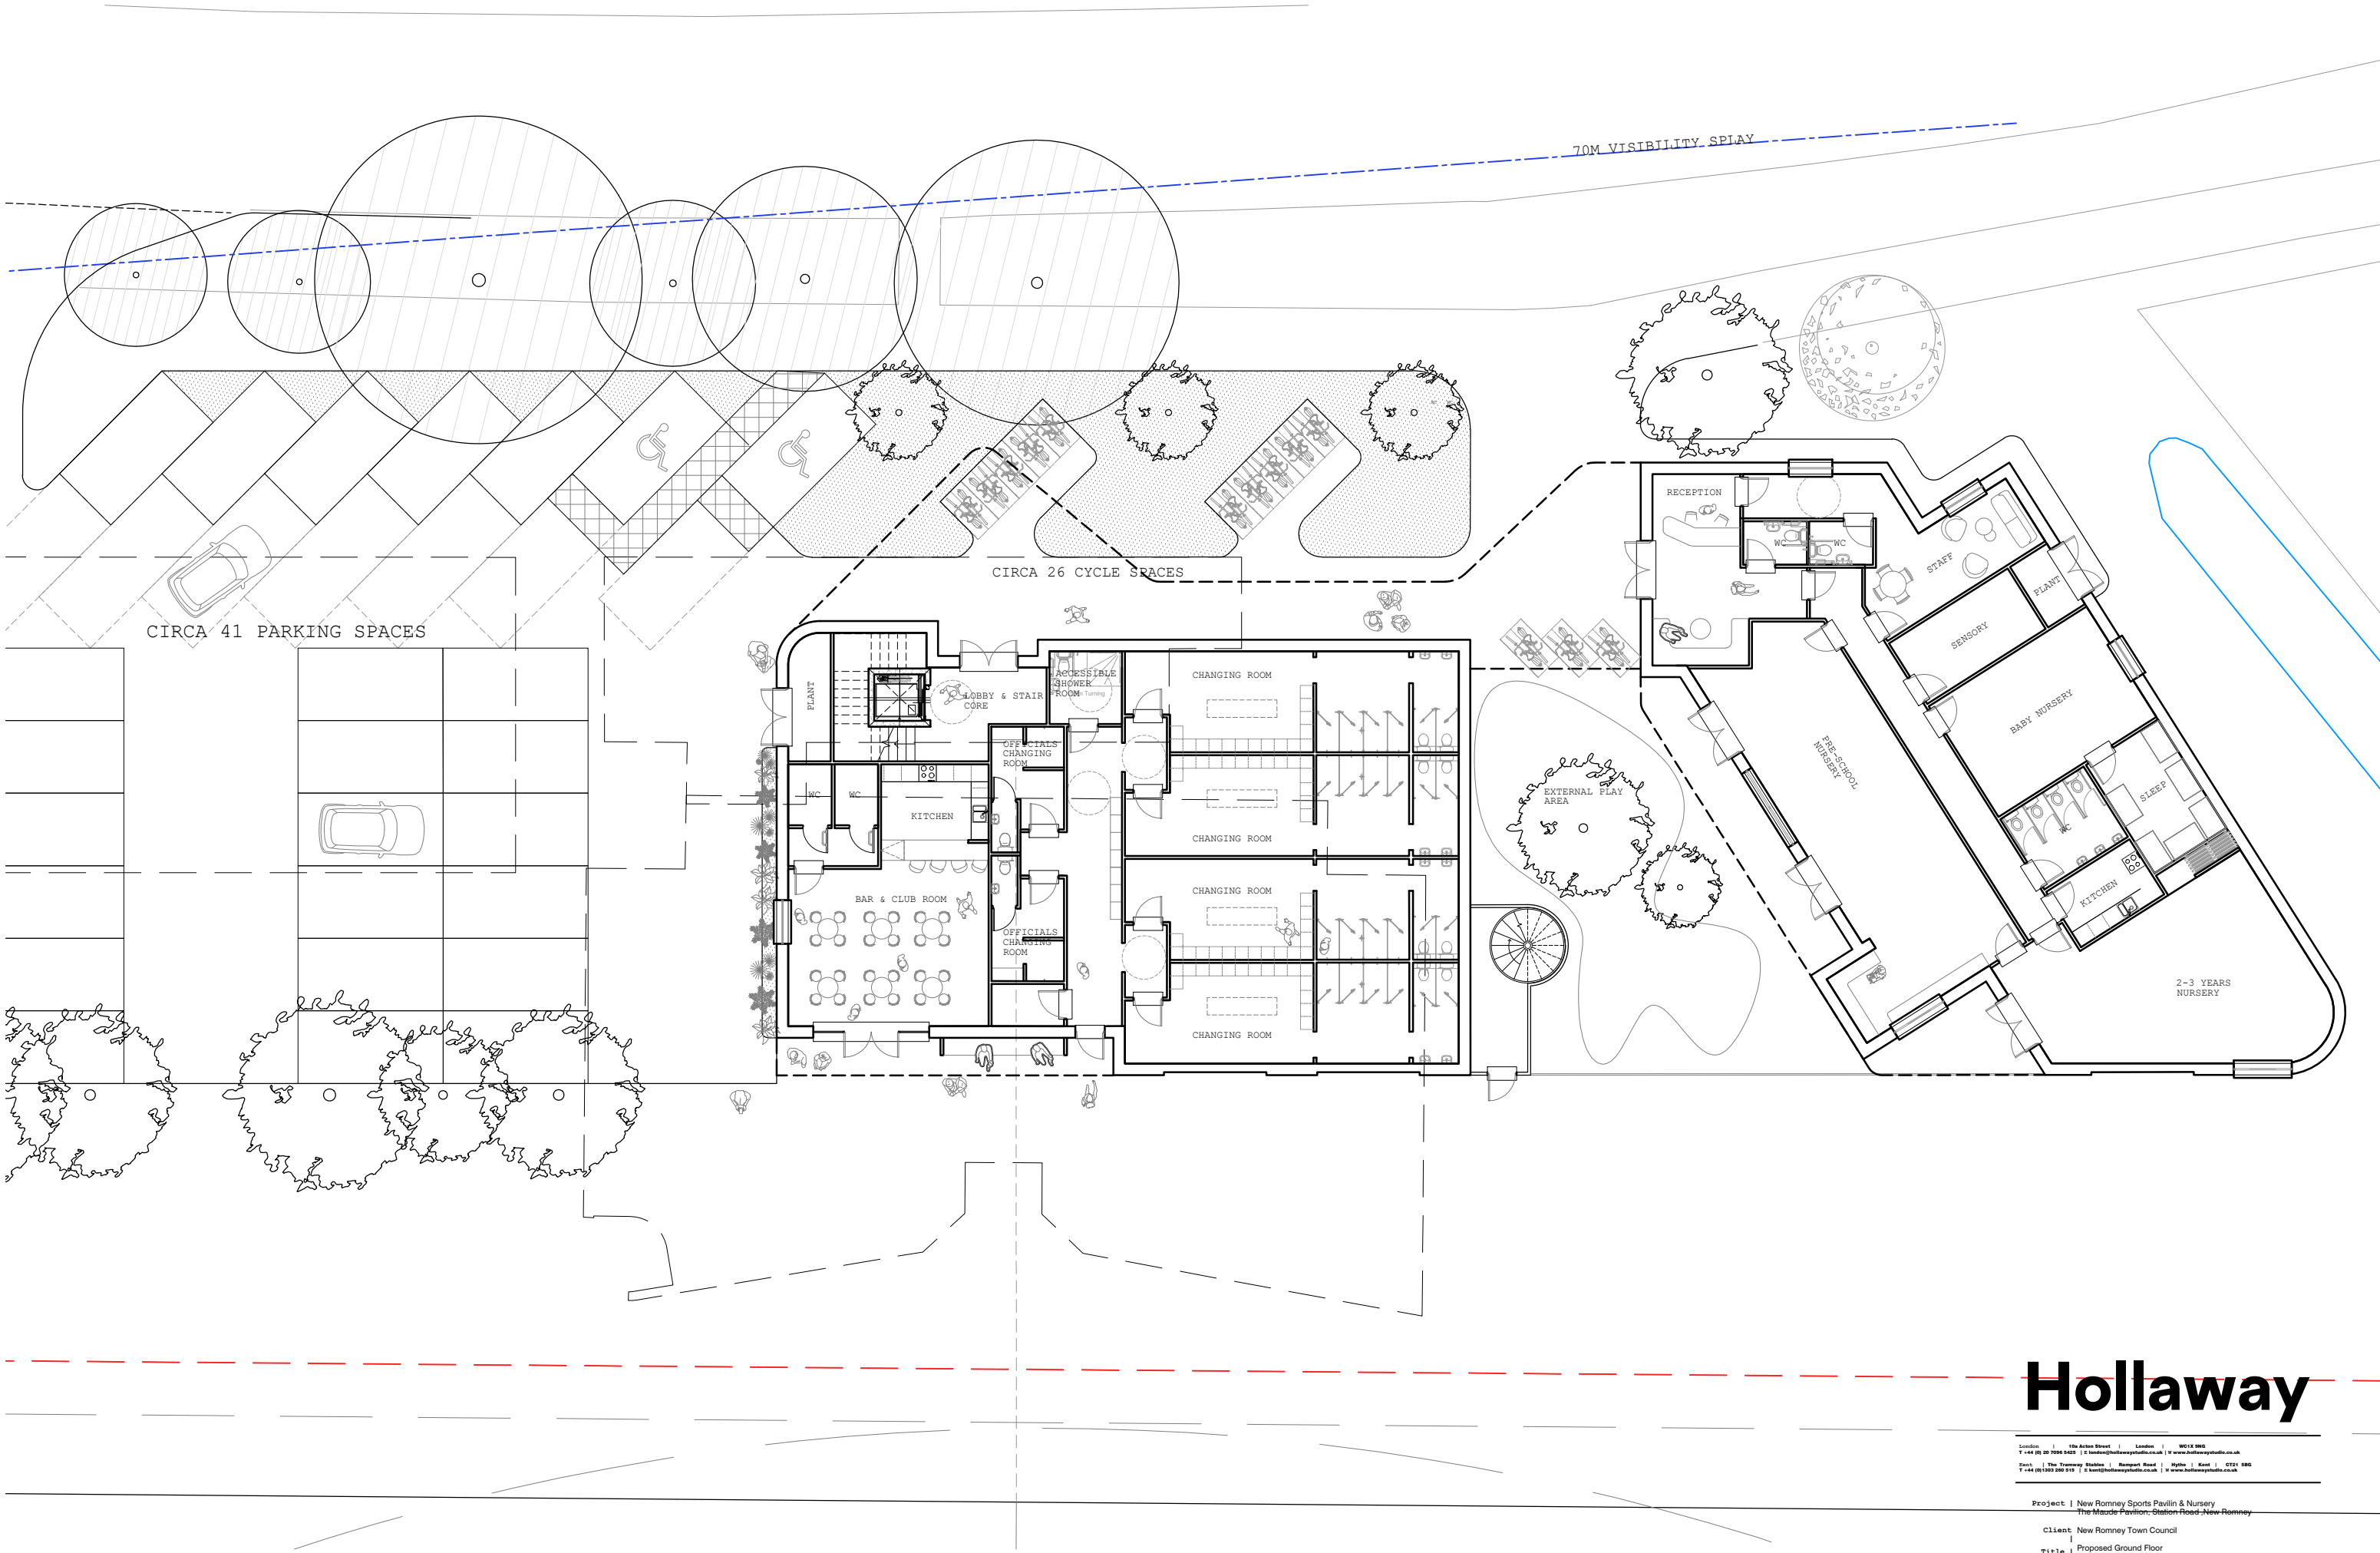

PROPOSED GROUND FLOOR PLAN
1:200
0 1 2 4 6 8 10M

Hollaway

London | 100 Acton Street | London | WC1X 9HG
T +44 (0) 20 7596 5452 | E london@hollawaystudio.co.uk | W www.hollawaystudio.co.uk

Kent | The Tramway Studios | Ramsgate Road | Hythe | Kent | CT21 5BB
T +44 (0)1303 260 910 | E kent@hollawaystudio.co.uk | W www.hollawaystudio.co.uk

Project | New Romney Sports Pavlin & Nursery
The Maude Pavilion, Station Road, New Romney

Client | New Romney Town Council

Title | Proposed Ground Floor

Status | **PLANNING**

Scale@A3 | 1:200 Date | 25.07.23 Drawn | AB Chk'd | TG

Project Number Drawing Number Revision
22.0054 200-10