




Proposed
Site Section - 03



Proposed
Site Section - 04

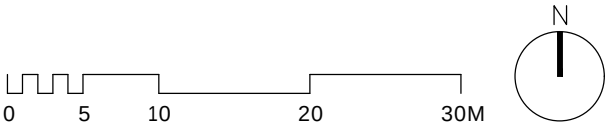


DO NOT SCALE FROM THIS DRAWING. ALL DIMENSIONS ARE TO BE CHECKED ON SITE. THIS DRAWING IS TO BE READ IN CONJUNCTION WITH ALL CONSULTANTS INFORMATION.

TAYLORHARE ARCHITECTS IS A LIMITED COMPANY REGISTERED IN ENGLAND AND WALES: NO. 10695684.

Below:

Proposed Site Plan
(Highlighting existing & proposed section locations)

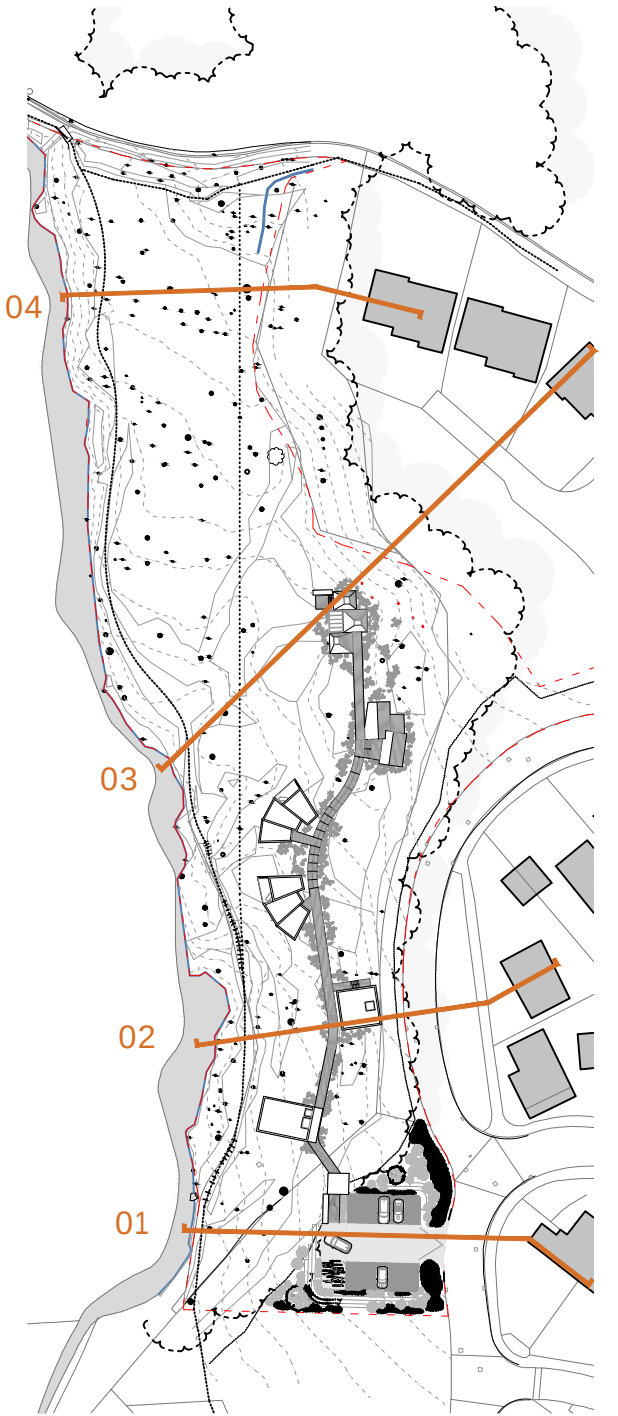

REV	DATE	DESCRIPTION



01227 668 073
hello@taylorhare.com
taylorhare.com

**TaylorHare
Architects**

The Cowshed
Overland Lane
Ash, CT3 2LE

PROJECT:
Land Adjacent To
Spanton Crescent
Hythe

DRAWING TITLE:
Proposed
Site Sections 2of2

SCALE: 1:200 @ A1	DRAWN BY: 06
DATE DRAWN: May 2023	CHECKED BY: -

STATUS:
Planning

DRAWING NUMBER: 2303_031	REVISION:
------------------------------------	-----------