


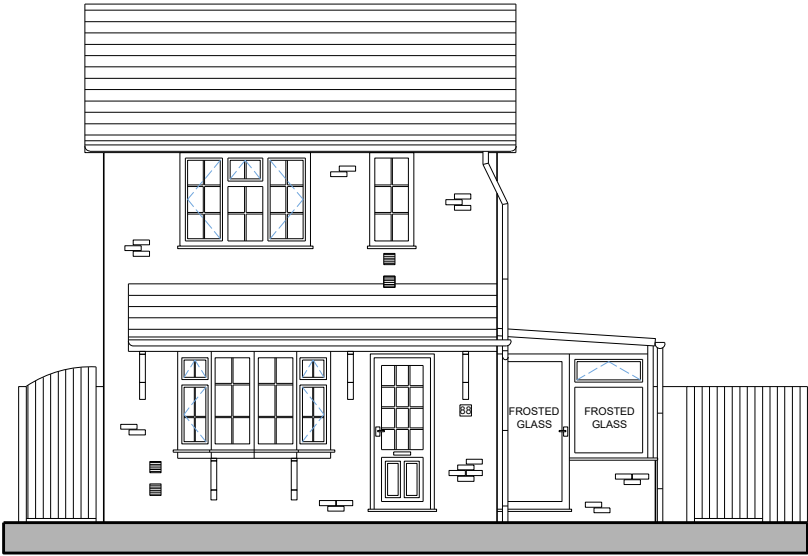

EXISTING WEST ELEVATION
Scale 1:100




EXISTING SOUTH ELEVATION
Scale 1:100

EXISTING MATERIALS:

Roof:
Walls:
Windows:
Doors:
Rainwater Goods & Downpipes:
Fascias and Soffits:
Flashing:


Tiles
Brickwork
UPVC White
UPVC White
UPVC White
UPVC White
Lead

 

Scale Bar (Metres) - Sc. 1:100



EXISTING EAST ELEVATION
Scale 1:100

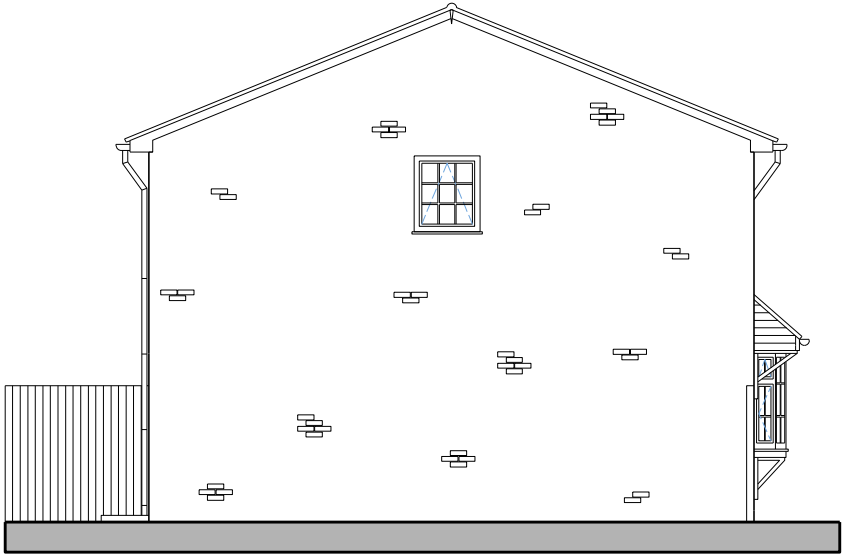

EXISTING NORTH ELEVATION
Scale 1:100

NOTES:

This drawing is the copyright of John Verkaik and should not be copied without consent.

All work must be carried out in accordance with the requirements of the current British Standards and Building Regulations.

The contractor must verify all levels and dimensions on site before commencing any work or preparing shop drawings. Any discrepancies should be notified to the architect immediately.

Use written dimensions only. Do not scale off this drawing. If in doubt please ask.

No.	Revision	Description	Date	Checked
-----	----------	-------------	------	---------



JV Architects
Broadfield Road
Folkestone
Kent
CT20 2JT
Email: john@jv-architects.co.uk
Mob: 0787 635 3484

PROJECT NO.
2311

CLIENT/PROJECT
MR SUBODH THAPA MAGOR
88 FIRS LANE, CHERITON, KENT.
CT19 4QE

DRAWING TITLE
EXISTING ELEVATIONS

SCALE
1:100 AT A3

STATUS PLANNING	AREA
--------------------	------

DRAWN BY DM	CHECKED JV	DATE OCT 2023
----------------	---------------	------------------

DRAWING NO. 2311-PL-04	REV NO.
---------------------------	---------