



DO NOT SCALE TO OBTAIN WORKING DIMENSIONS
SCALE BAR 1:50 @ A1

 

Notes: Do not scale to obtain working dimensions. Use only figured dimensions. All dimensions to be checked on site prior to construction. Any discrepancies to be notified to the Architect immediately.			
All Copyright Reserved to Abbey Design.			
Rev	Date	Notes / Checked	
P1	25.10.2023	FIRST PRELIMINARY ISSUE	

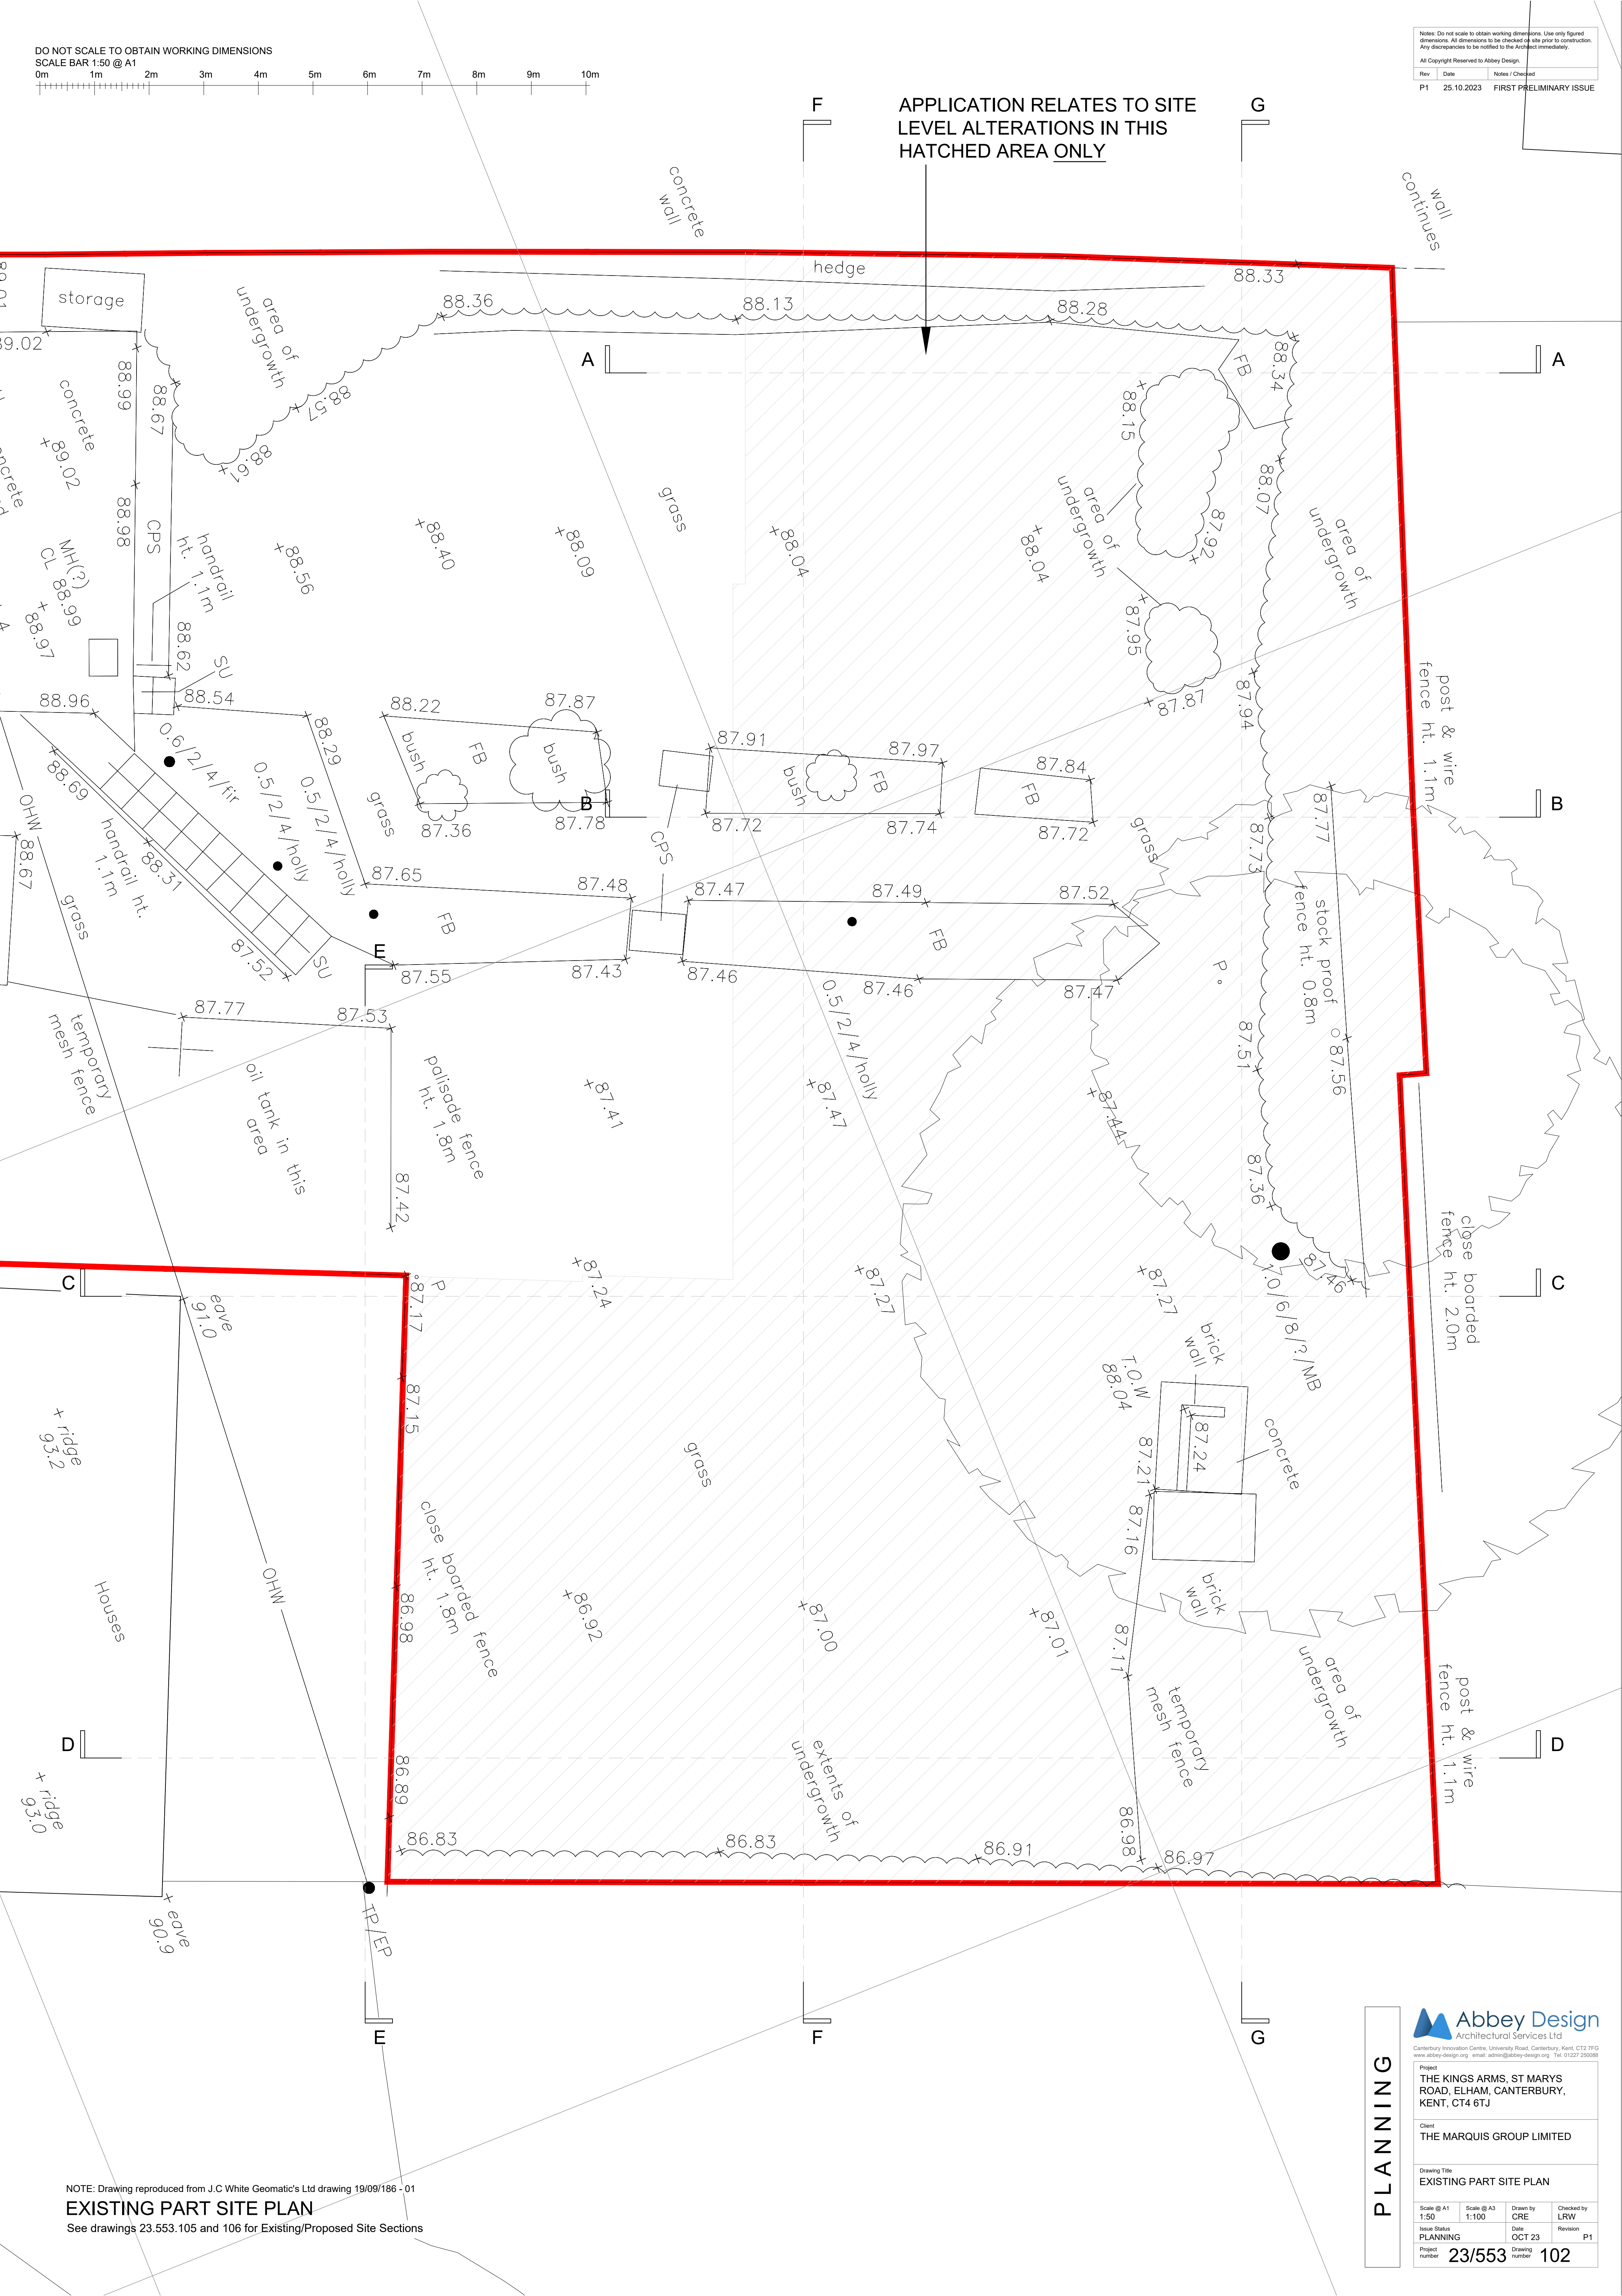

NOTE: Drawing reproduced from J.C White Geomatic's Ltd drawing 19/09/186 - 01

EXISTING PART SITE PLAN

See drawings 23.553.105 and 106 for Existing/Proposed Site Sections

Abbey Design
Architectural Services Ltd
Canterbury Innovation Centre, University Road, Canterbury, Kent, CT2 7FG
www.abbey-design.org email: admin@abbey-design.org Tel: 01227 250088

Project
THE KINGS ARMS, ST MARYS ROAD, ELHAM, CANTERBURY, KENT, CT4 6TJ

Client
THE MARQUIS GROUP LIMITED

Drawing Title
EXISTING PART SITE PLAN

Scale @ A1 1:50	Scale @ A3 1:100	Drawn by CRE	Checked by LRW
Issue Status PLANNING	Date OCT 23	Revision	P1
Project number 23/553	Drawing number 102		

PLANNING