




This drawing and the design are the copyright of **ON Architecture Ltd** only.
This drawing should not be copied or reproduced without written consent.

All dimensions are to be checked on site prior to setting out and fabrication and **ON Architecture Ltd** should be notified of any discrepancy prior to proceeding further.

For Construction & Fabrication Purposes - Do not scale from this drawing, use only the illustrated dimensions herein. Additional dimensions are to be requested and checked directly.

Illustrated information from 3rd party consultants/specialists is shown as indicatively only. See other consultant / specialist drawings for full information and detail.

All aspects of the architectural design concerning fire performance / fire safety (whether or not illustrated / annotated) are to be considered as 'For Approval' only, irrespective of the drawing status / suitability.

  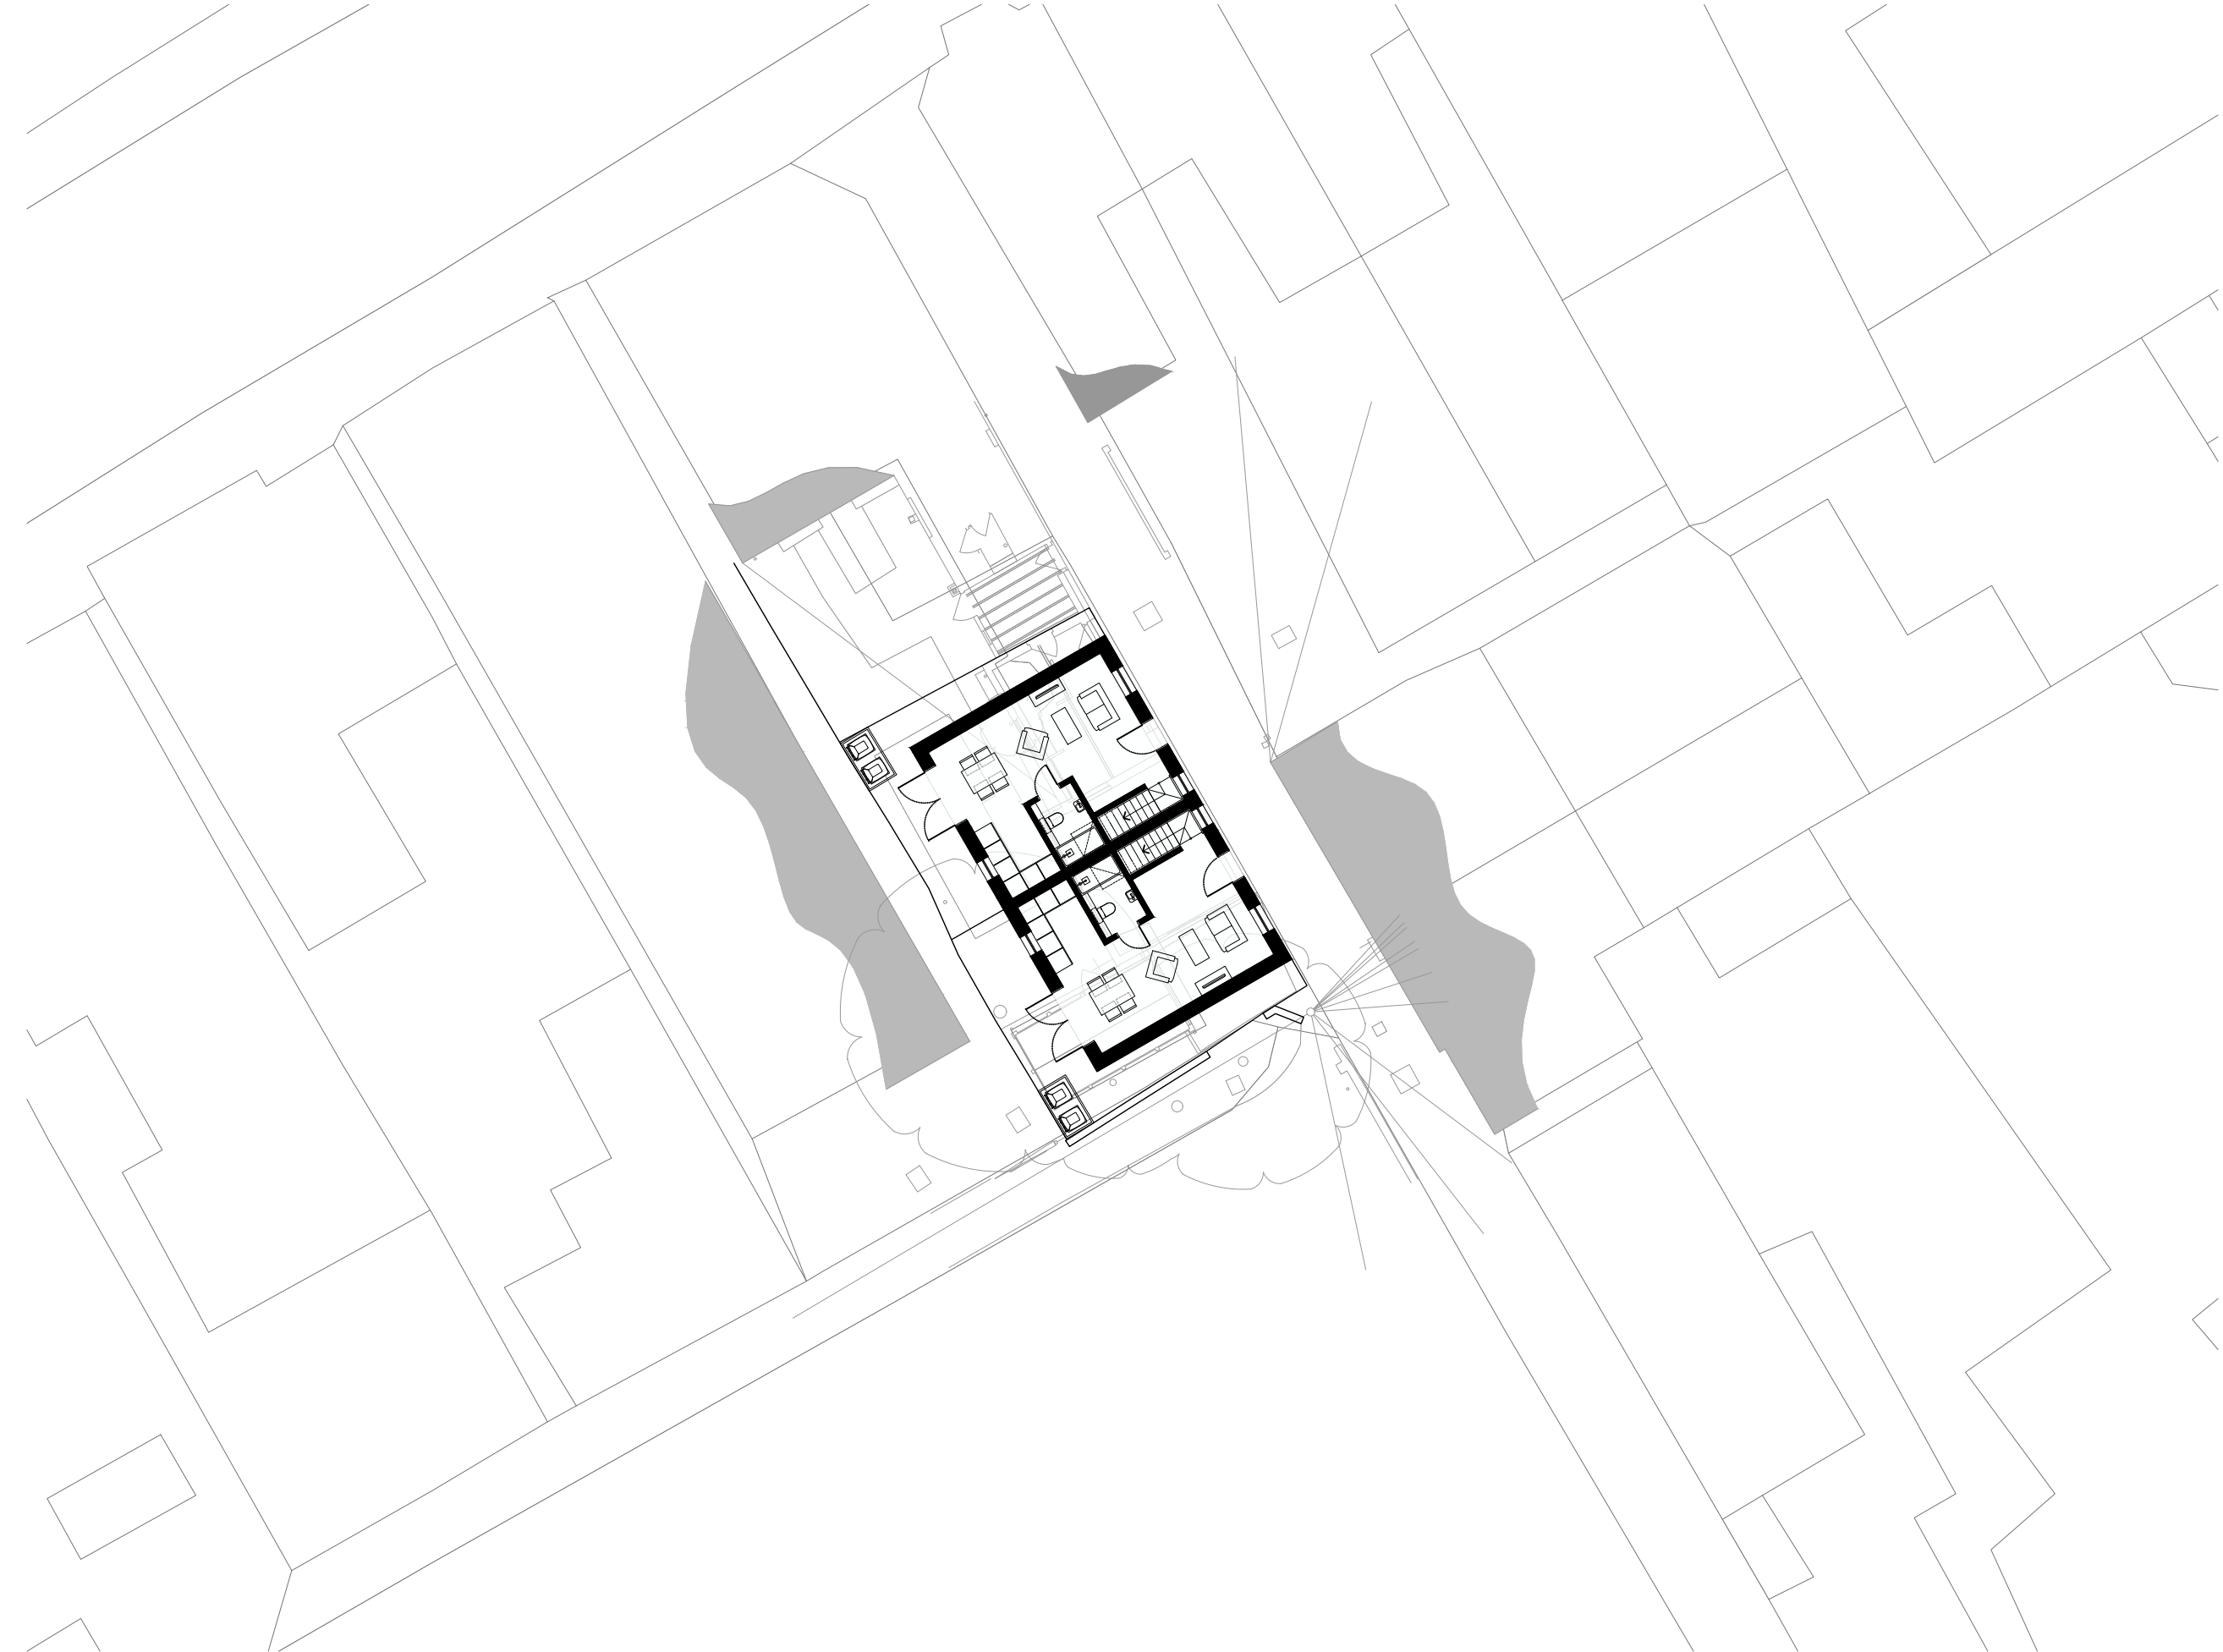

Revision Note & Date					
Rev	Date	Note		Amended	Checked

ON
ARCH
ITECT
URE

Canterbury Studio
Logan House, St Andrews Close
Canterbury,
CT1 2RP

info@onarchitecture.co.uk
onarchitecture.co.uk
01227 634334

Project Title
**LAND TO THE REAR OF 55 HIGH
STREET, NEW ROMNEY
MCKAY GROUP**

Drawing Title
PROPOSED SITE PLAN

Block Number
ON SHEET

Scale	Date	Drawn	Checked
1:100@A3	AUG 2023	TW	LH

Drawing Status
DRAFT

Project No.	Drawing No.	Status	Revision
20.120	SK012		