


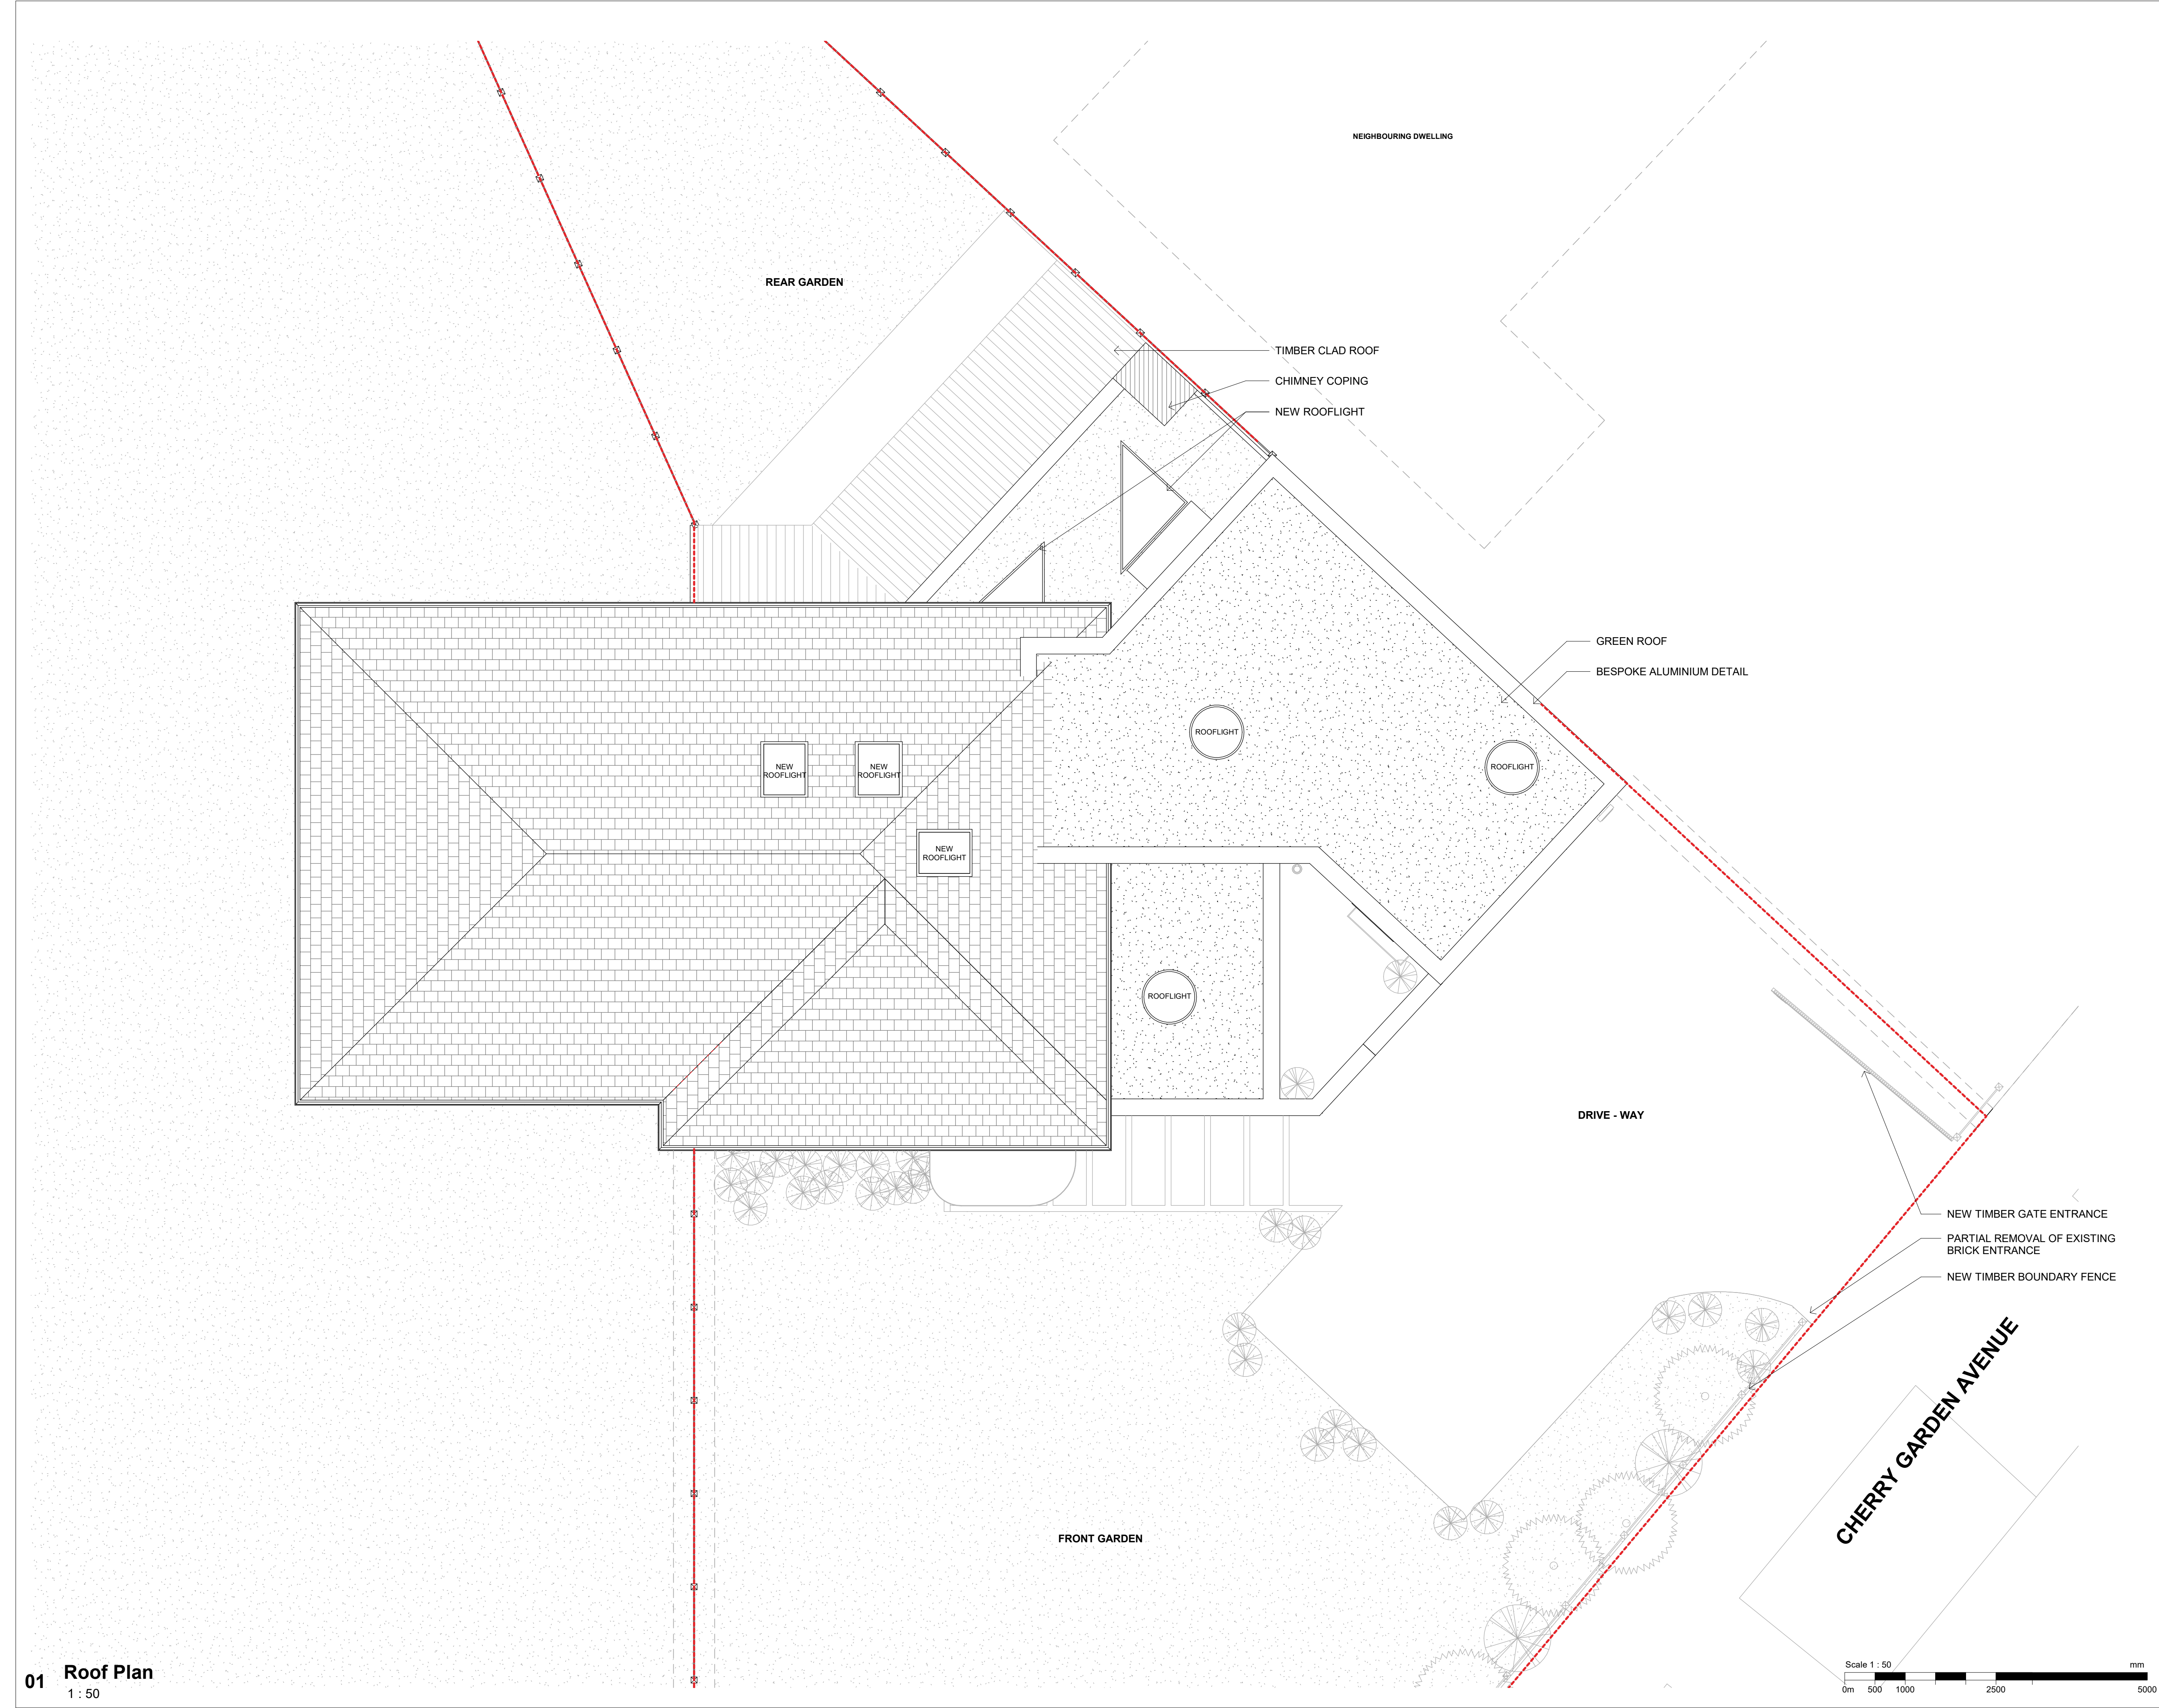

General notes

Subject to all statutory approvals.

Dimensions in millimetres unless stated otherwise.

Dimensions govern. Do not scale off drawing. All dimensions to be verified on site before proceeding.

All discrepancies to be notified in writing to the client and to Profile Architects Ltd.

All perspective views are indicative for illustrative purposes only.

© Profile Architects Ltd 2023

REV	Date	Reason For Issue	Chk
-----	------	------------------	-----


PLANNING APPLICATION

PROFILE

F1b Glassworks, Mill Bay
Folkestone
Kent CT20 1JG
01303 767 200
studio@profilechitects.com
profilearchitects.com

Client

Mr & Mrs Neethling
46 Cherry Garden Avenue
CT19 5LF

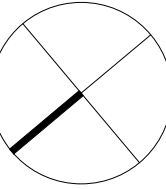

Project

46 Cherry Garden Avenue

Drawing Title

Roof Plan (proposed)

Scale at A1 1 : 50	Date 11.09.23
Project No. 421	Rev No.
Drawing No. P2013	