




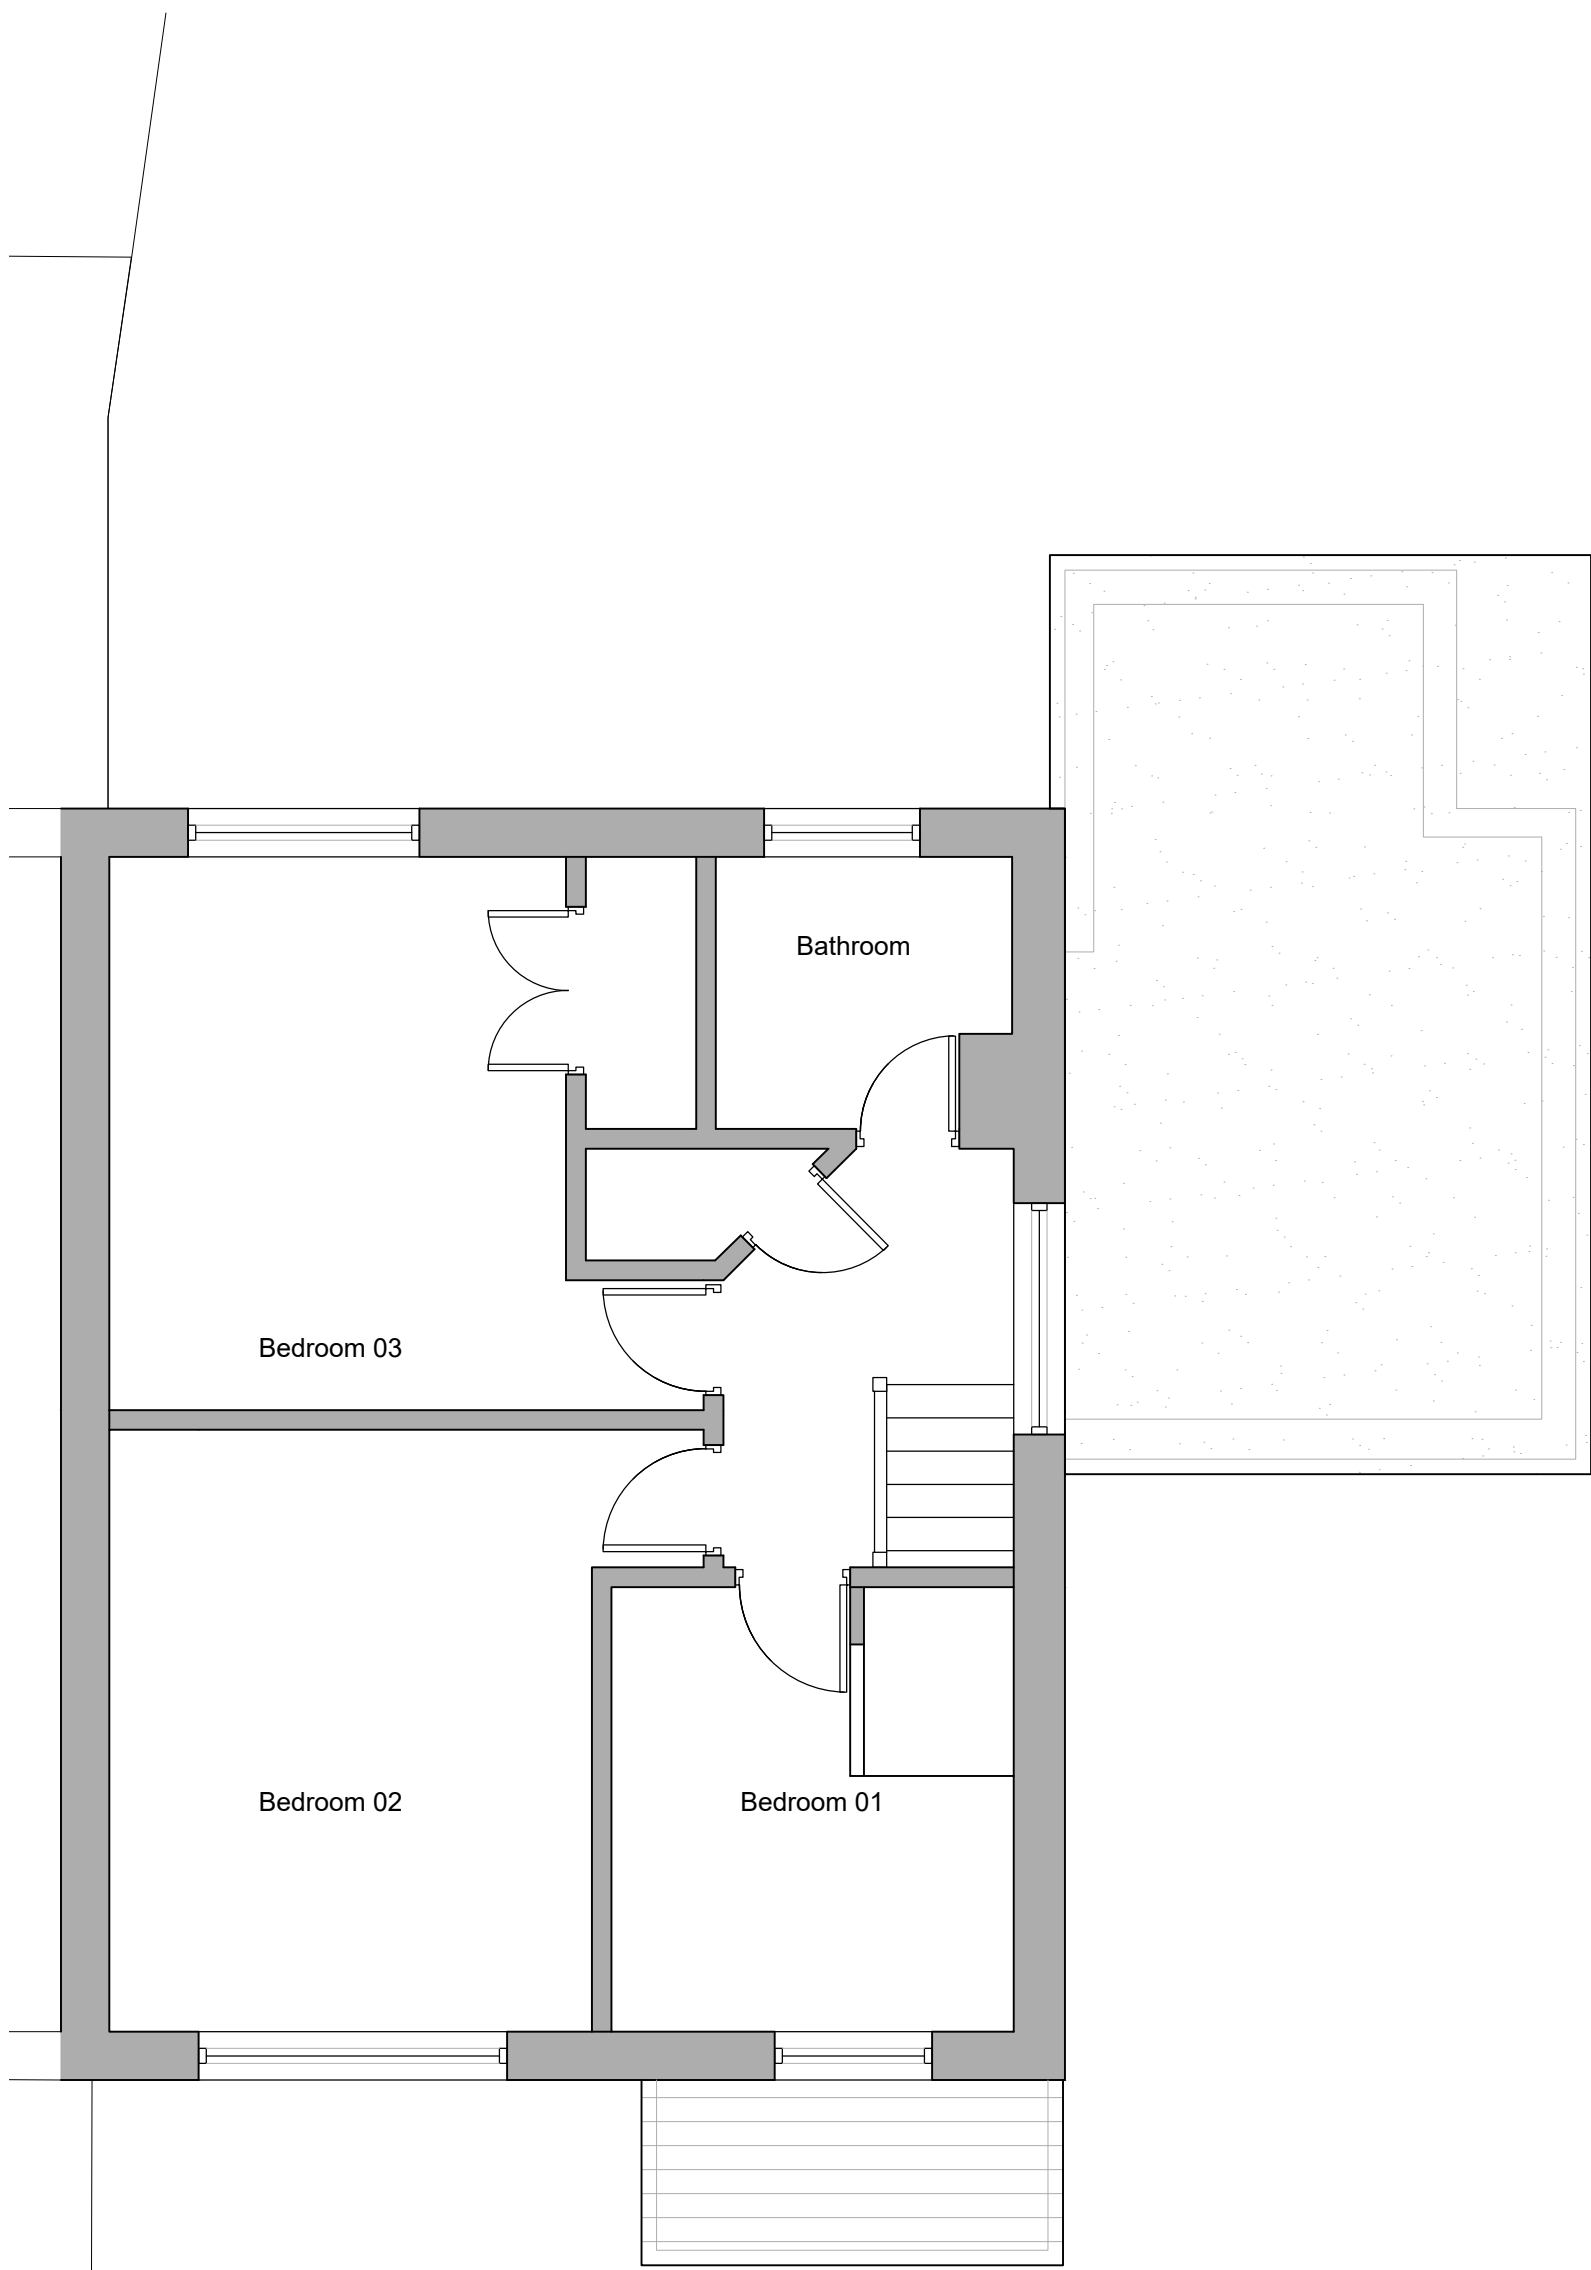

Existing first floor plan
Scale 1:50

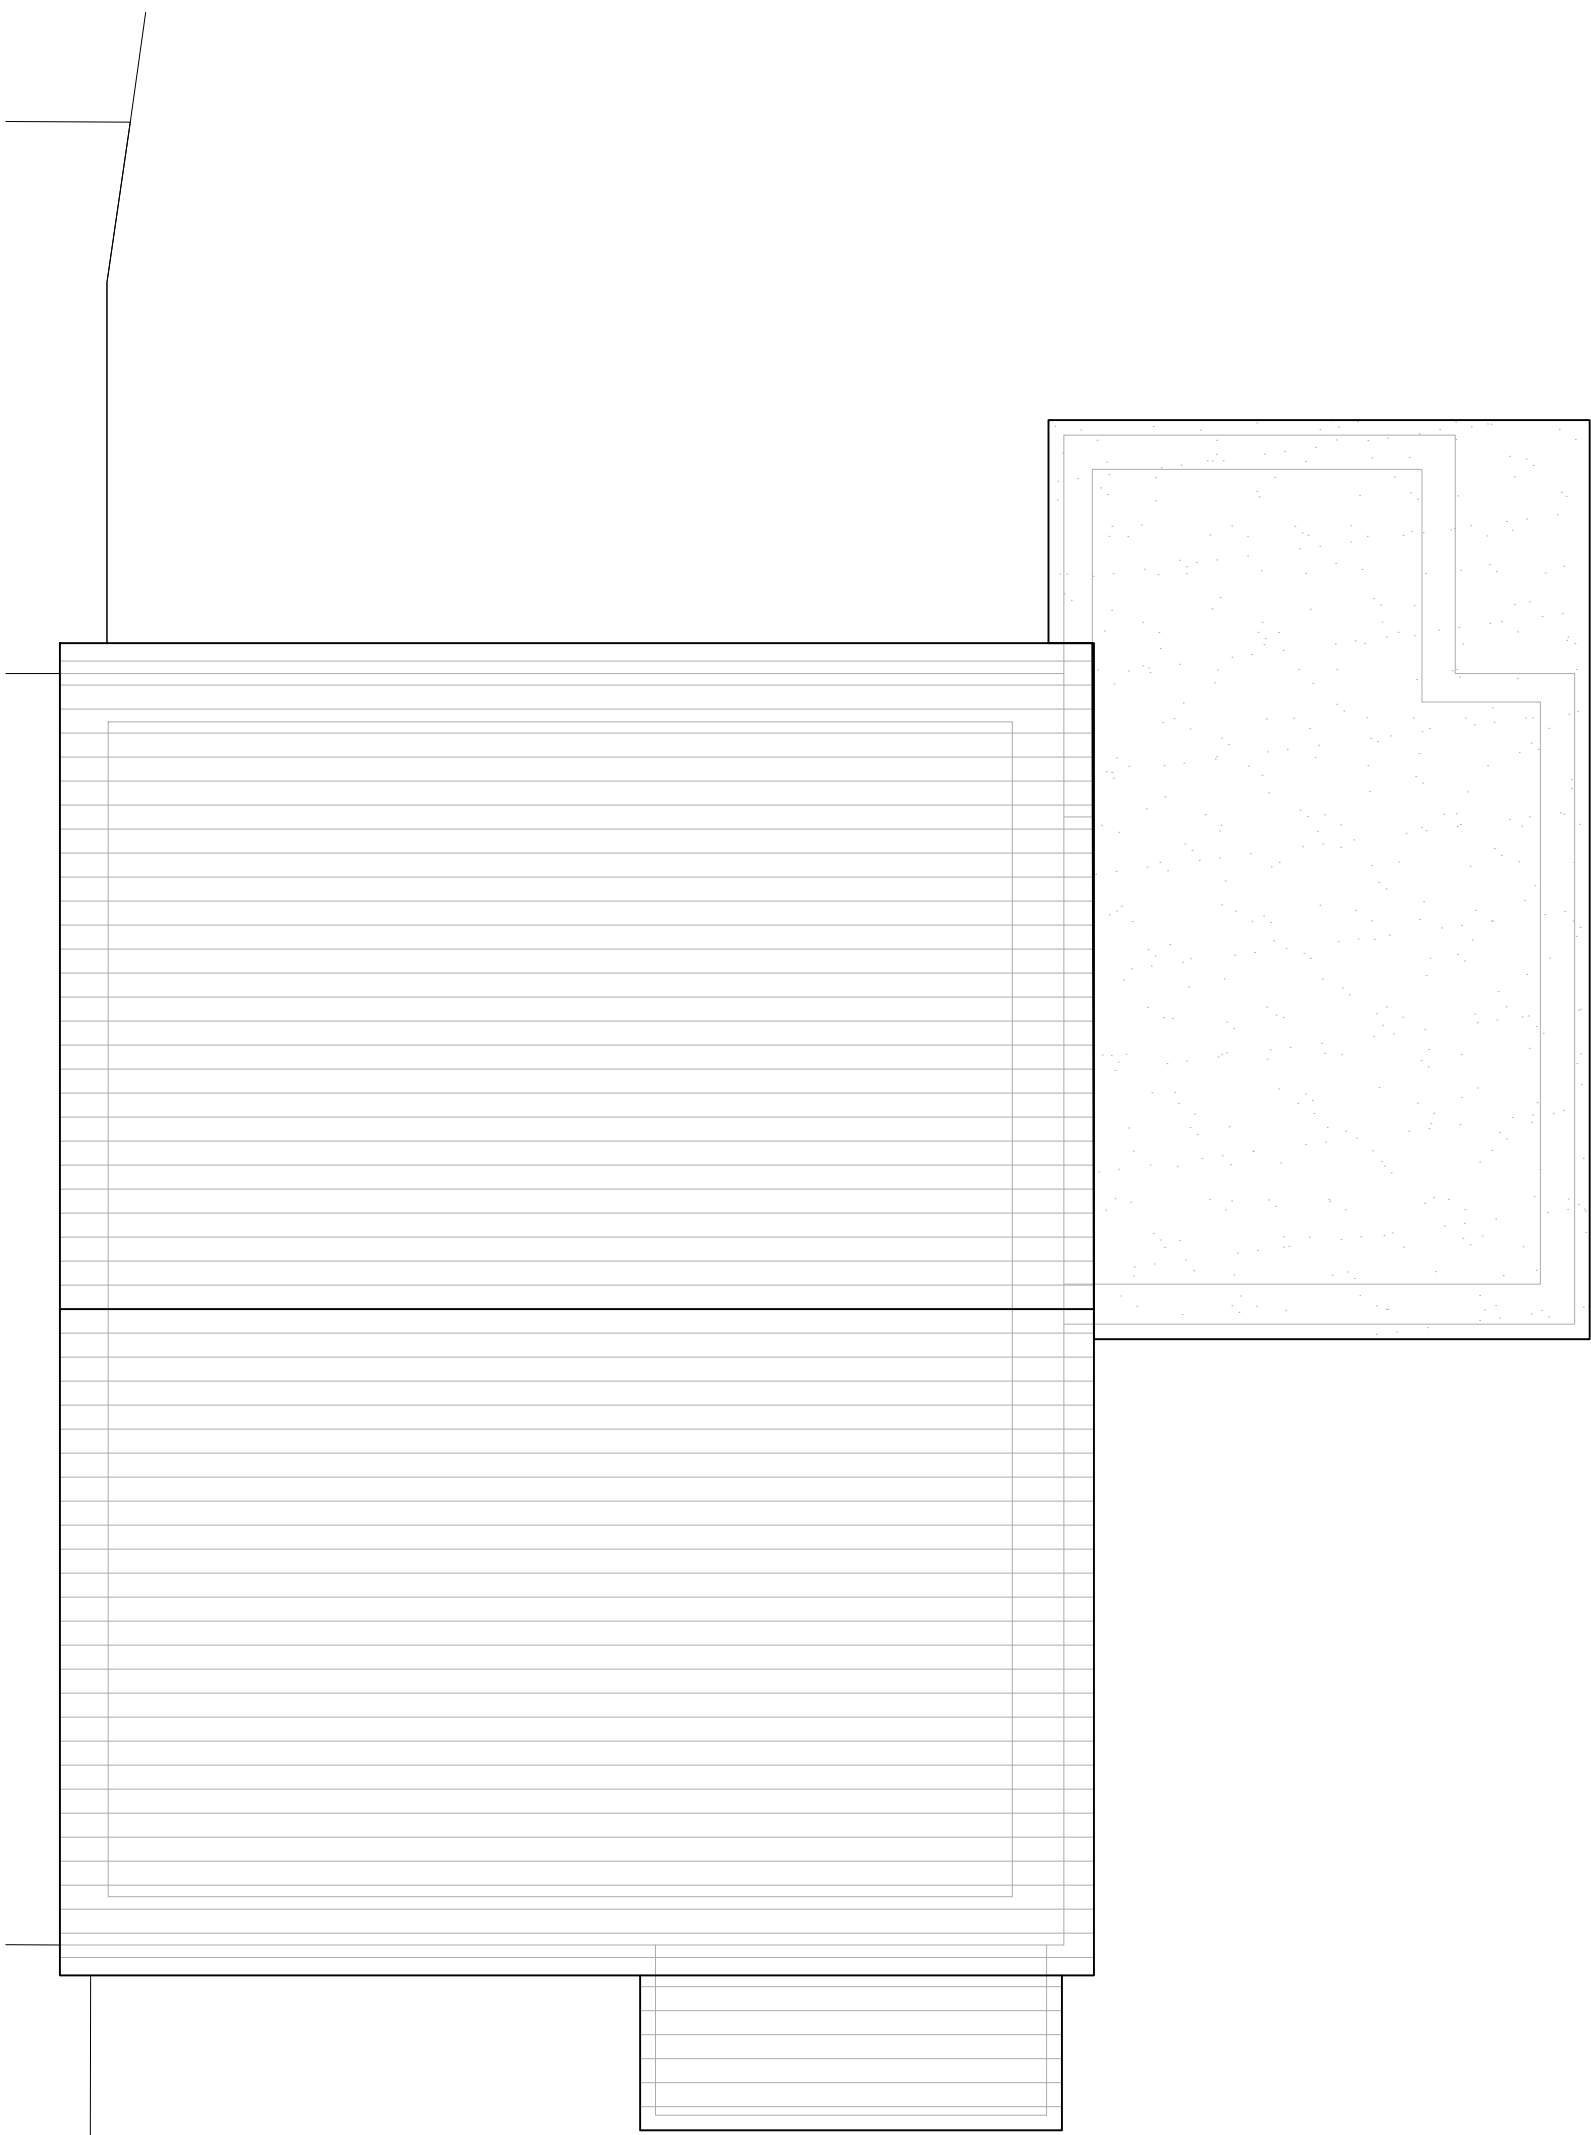

Existing roof plan
Scale 1:50

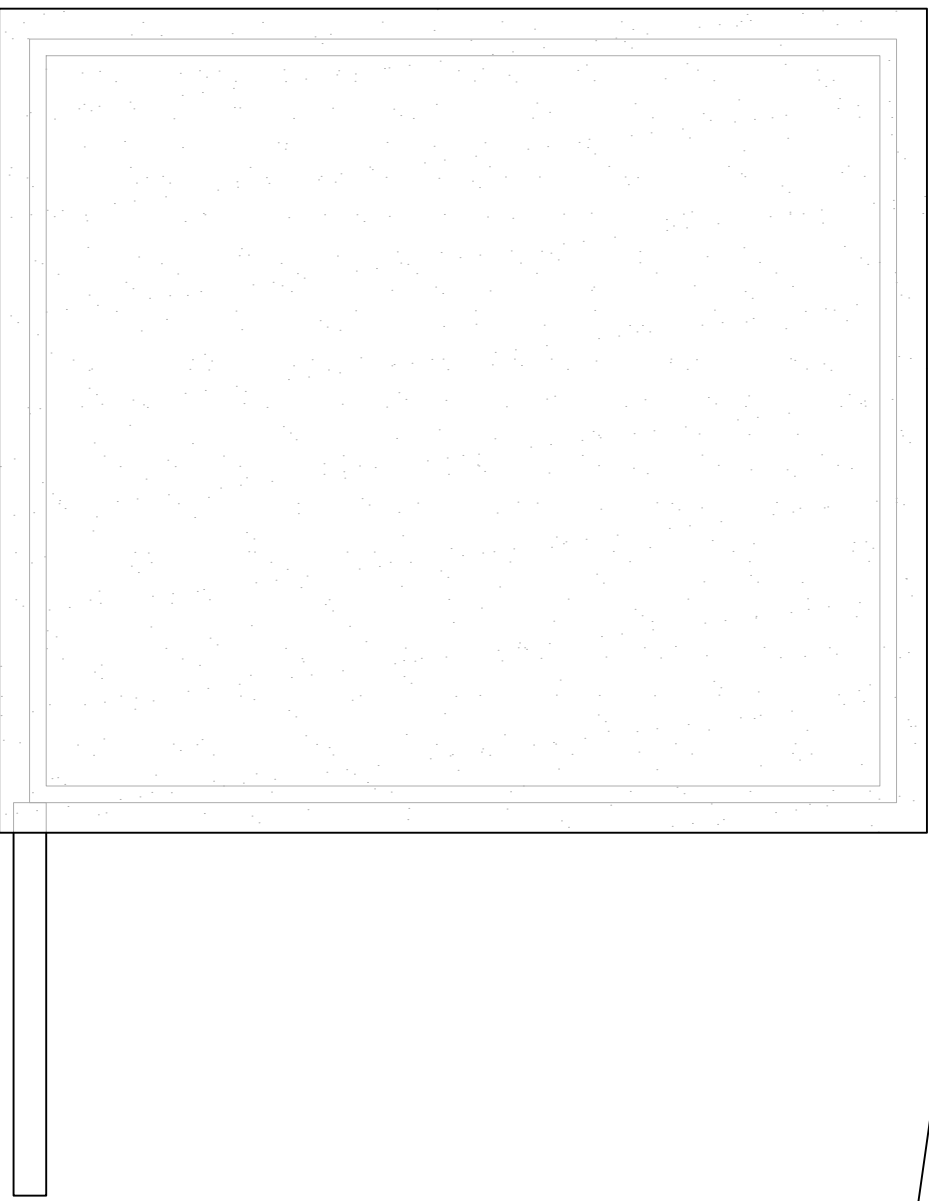