



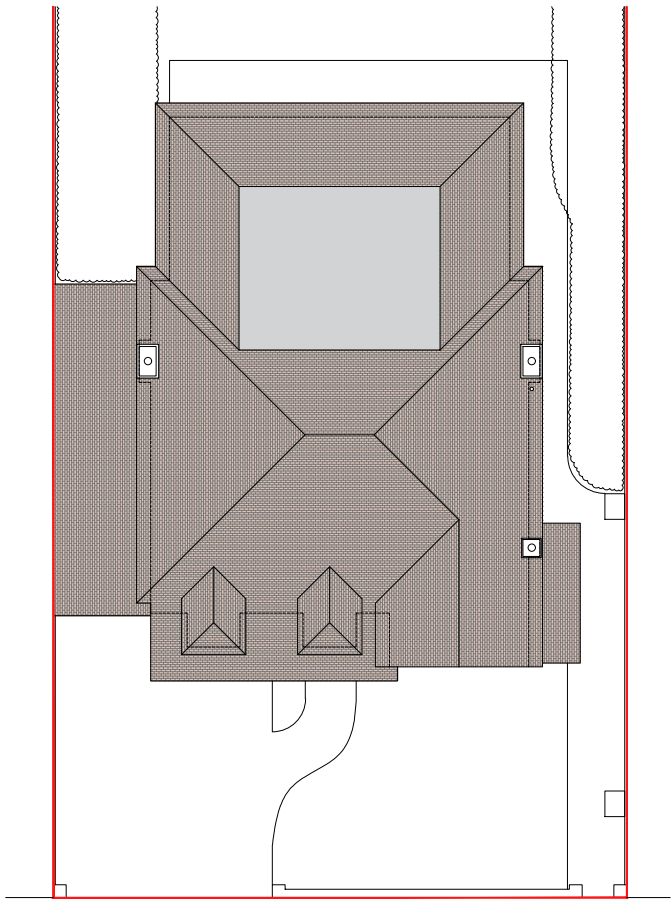

PROPOSED ROOF PLAN
SCALE: 1:200 @ A3

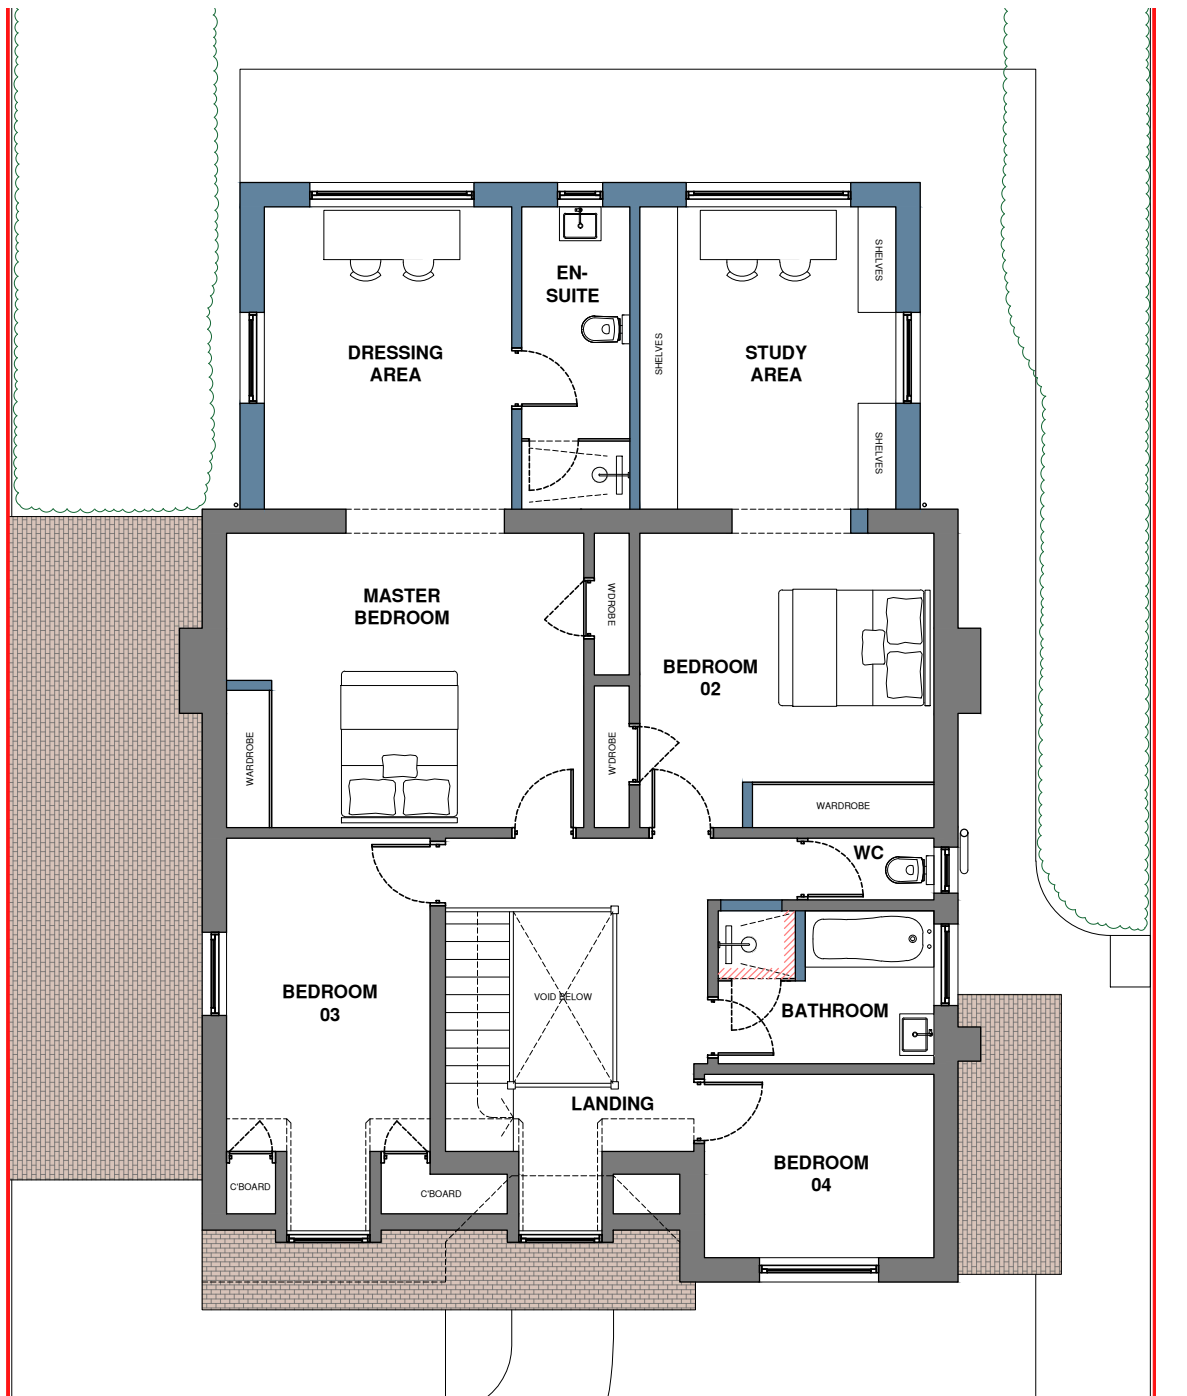

PROPOSED FIRST FLOOR PLAN
SCALE: 1:100 @ A3



- EXISTING WALLS / STRUCTURE
- REMOVED WALLS / STRUCTURE
- PROPOSED WALLS / STRUCTURE

MULLERY ARCHITECTS RIBA CHARTERED PRACTICE W: E: A: T: WWW.MULLERYARCHITECTS.COM INFO@MULLERYARCHITECTS.COM 10 YORK ROAD, KENT, TN24 9QQ 07414 972054	C	20.09.2023	REVISED SCHEME FOR CLIENT REVIEW	PROJECT: RESIDENTIAL EXTENSION ADDRESS: 23 SEATON AVENUE, HYTHE, CT21 5HH DRAWING NO. 0988-PL-226 DRAWING DESCRIPTION: PROPOSED PLANS THIS DRAWING IS THE COPYRIGHT OF MULLERY ARCHITECTS AND SHOULD NOT BE COPIED OR REPRODUCED WITHOUT WRITTEN CONSENT. ALL DIMENSIONS MUST BE CHECKED ON SITE. DO NOT SCALE OFF THIS DRAWING EXCEPT FOR PLANNING PURPOSES. THIS DRAWING MUST BE READ IN CONJUNCTION WITH THE SPECIFICATION OF WORKS. ALL WORKS MUST BE CARRIED OUT IN ACCORDANCE WITH THE STATUTORY AUTHORITIES.
	B	04.11.2022	PLANNING SUBMISSION	
	A	19.10.2022	PLANNING DRAFT	
	-	06.10.2022	INITIAL LAYOUT FOR REVIEW	
	REVISION	DATE	DETAILS	