


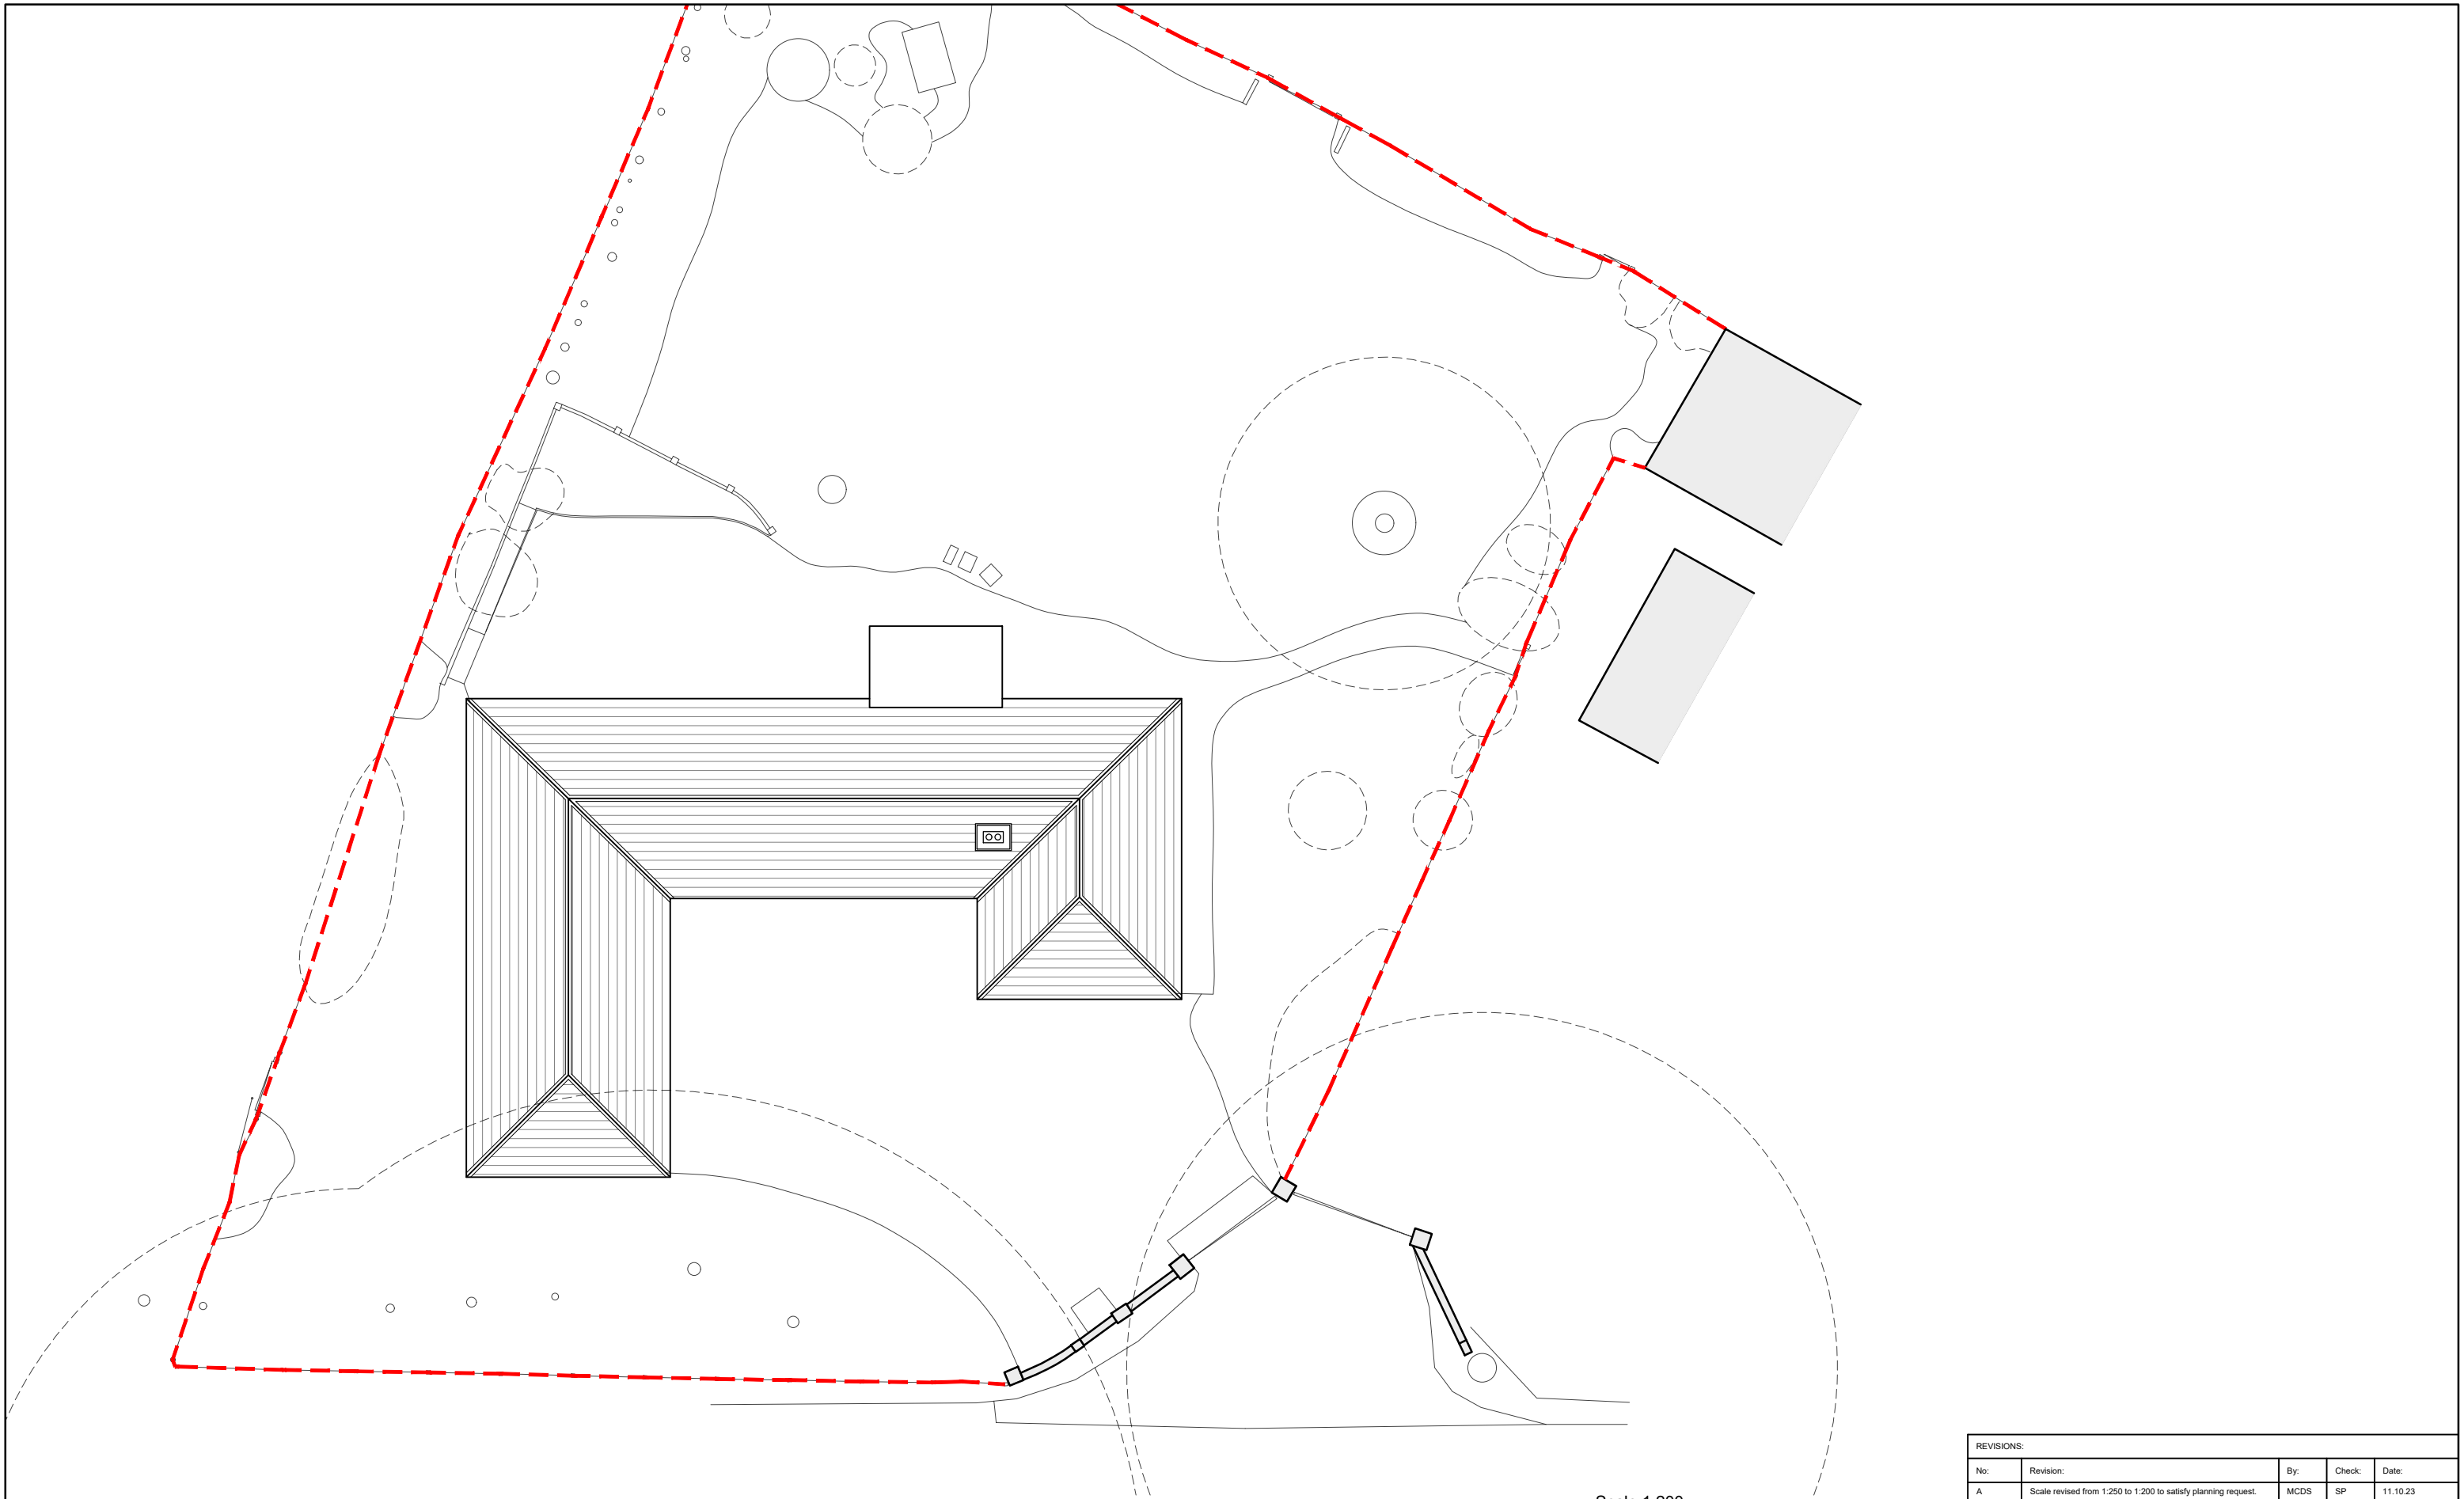

REVISIONS:				
No:	Revision:	By:	Check:	Date:
A	Scale revised from 1:250 to 1:200 to satisfy planning request.	MCDS	SP	11.10.23



MossReal Consultancy Ltd.
The Gables
Bramford
Ipswich IP8 4AX
Mob 07939 999070

CLIENT:


Mrs Ann Davis
c/o Sedgwick UK Ltd

PROJECT:

Fire Damage Reconstruction
Evington Park Farm, Elmstead
Ashford TN25 5JZ

TITLE:

Site Plan

 

SCALE: 1:200	ORIGINAL SIZE: A3	DRAWN BY: MCDS
		CHECKED BY: SP
DRAWING NO: 281-003-0001 A		DATE: 17.06.23