
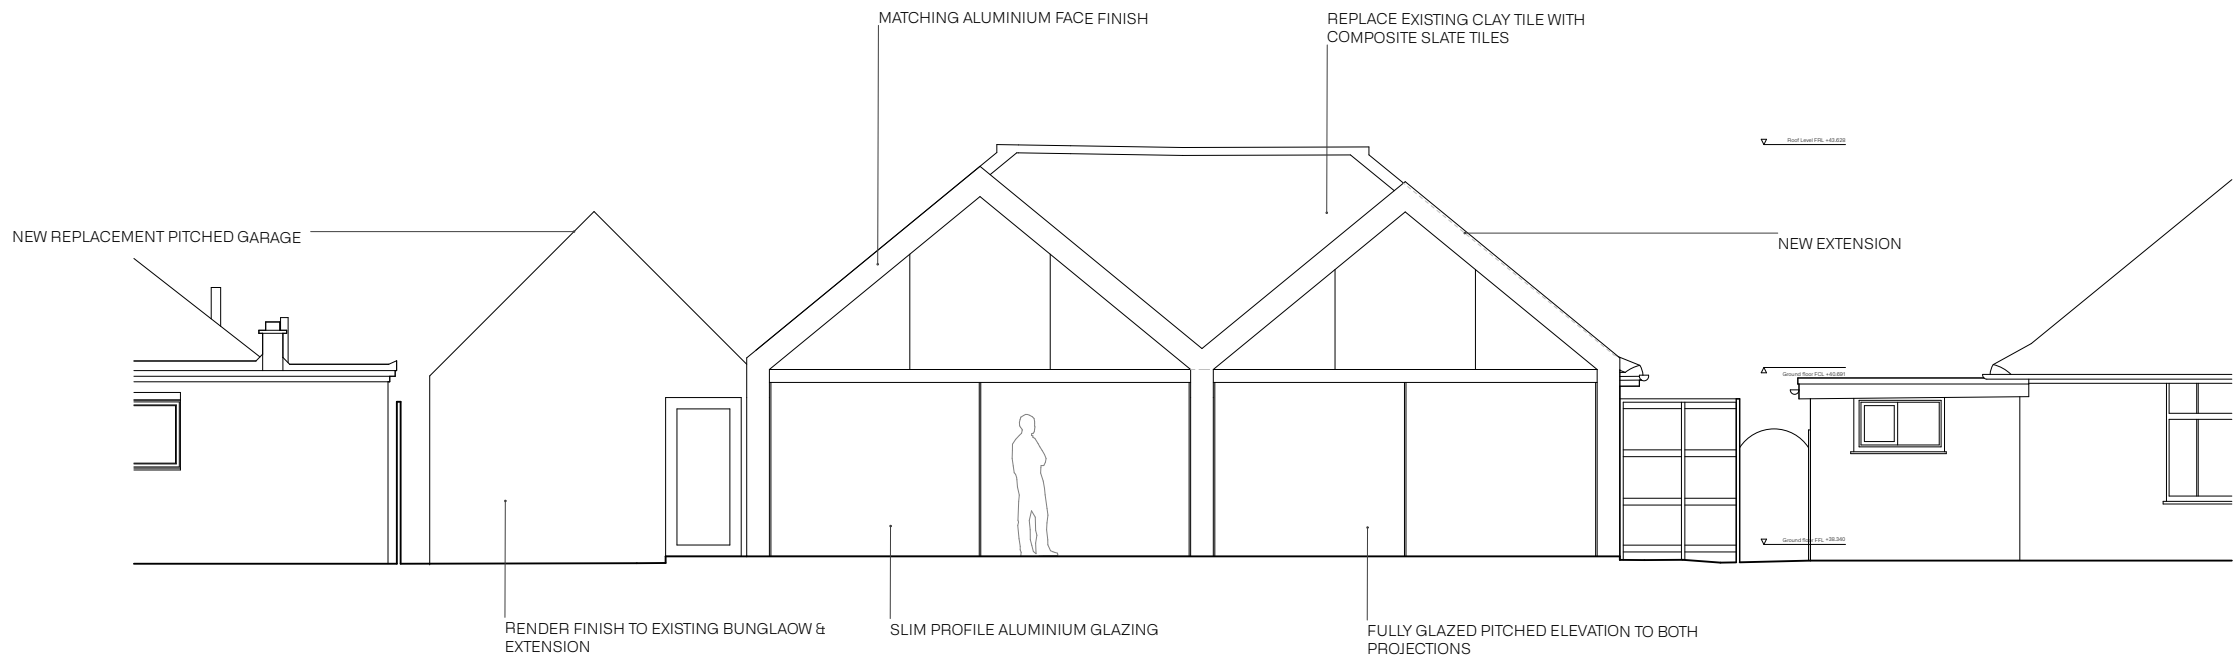


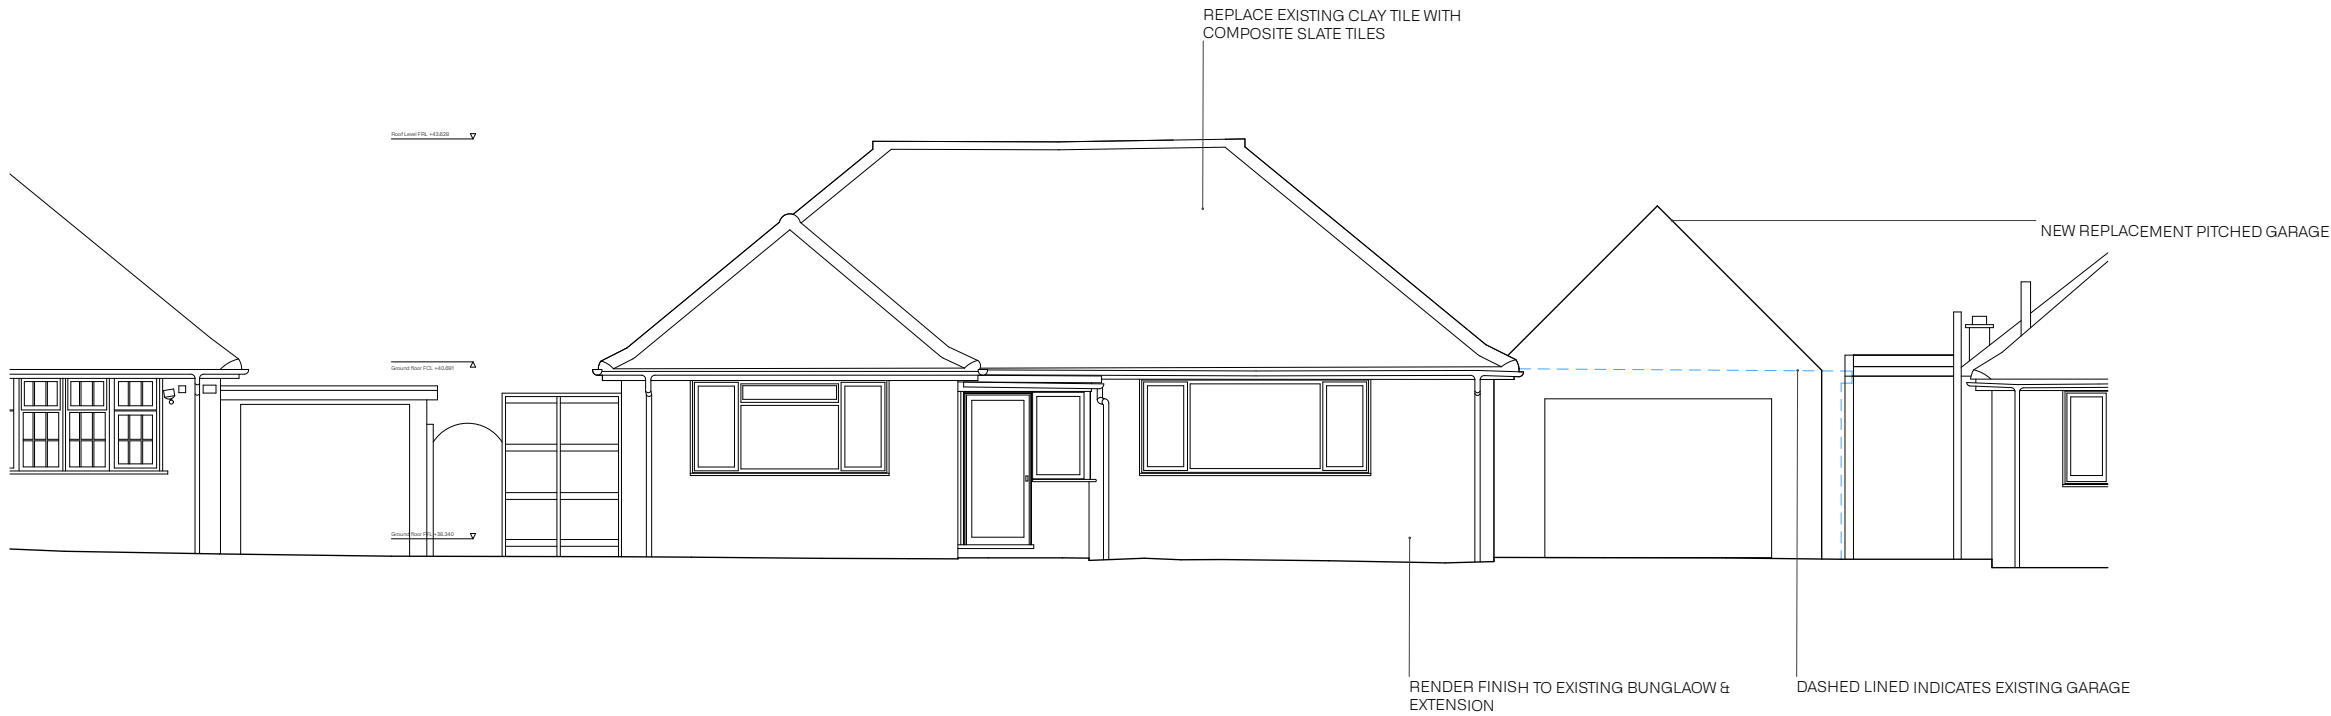

NOTES

Do not scale from drawings
All dimensions are in millimetres unless otherwise indicated.
Discrepancies to be reported immediately to the Architect
To be read in conjunction with all relevant Architects',
Landscape Architects', and Structural Engineers' drawings.
All existing site, tree and building information has been
compiled from different sources.
All dimensions to be checked on site.

Copyright © Jonathan Burlow Ltd.

REV.	DATE	DESCRIPTION	DRN. BY	APP. BY



Jonathan Burlow Architects

Jonathan Burlow Ltd
4 Rendezvous St, Folkestone CT20 1EX
Tel: + (44) 7447949626
www.jonathanburlow.co.uk

PROJECT
Cherry Garden Bungalow,
Folkestone, Kent CT19 4AP

PROJECT NUMBER
018

DRAWING NAME
**FRONT AND REAR ELEVATION
PROPOSED**

DRAWING NUMBER
P-104

DATE 09/10/2023
SCALE 1:100
FORMAT A3
DRAWN / APPROVED JB / JB

ISSUE
P1

CLIENT
Tim Denham

CAD REFERENCE JBA_018_Cherry_Garden_Bungalow.pln