


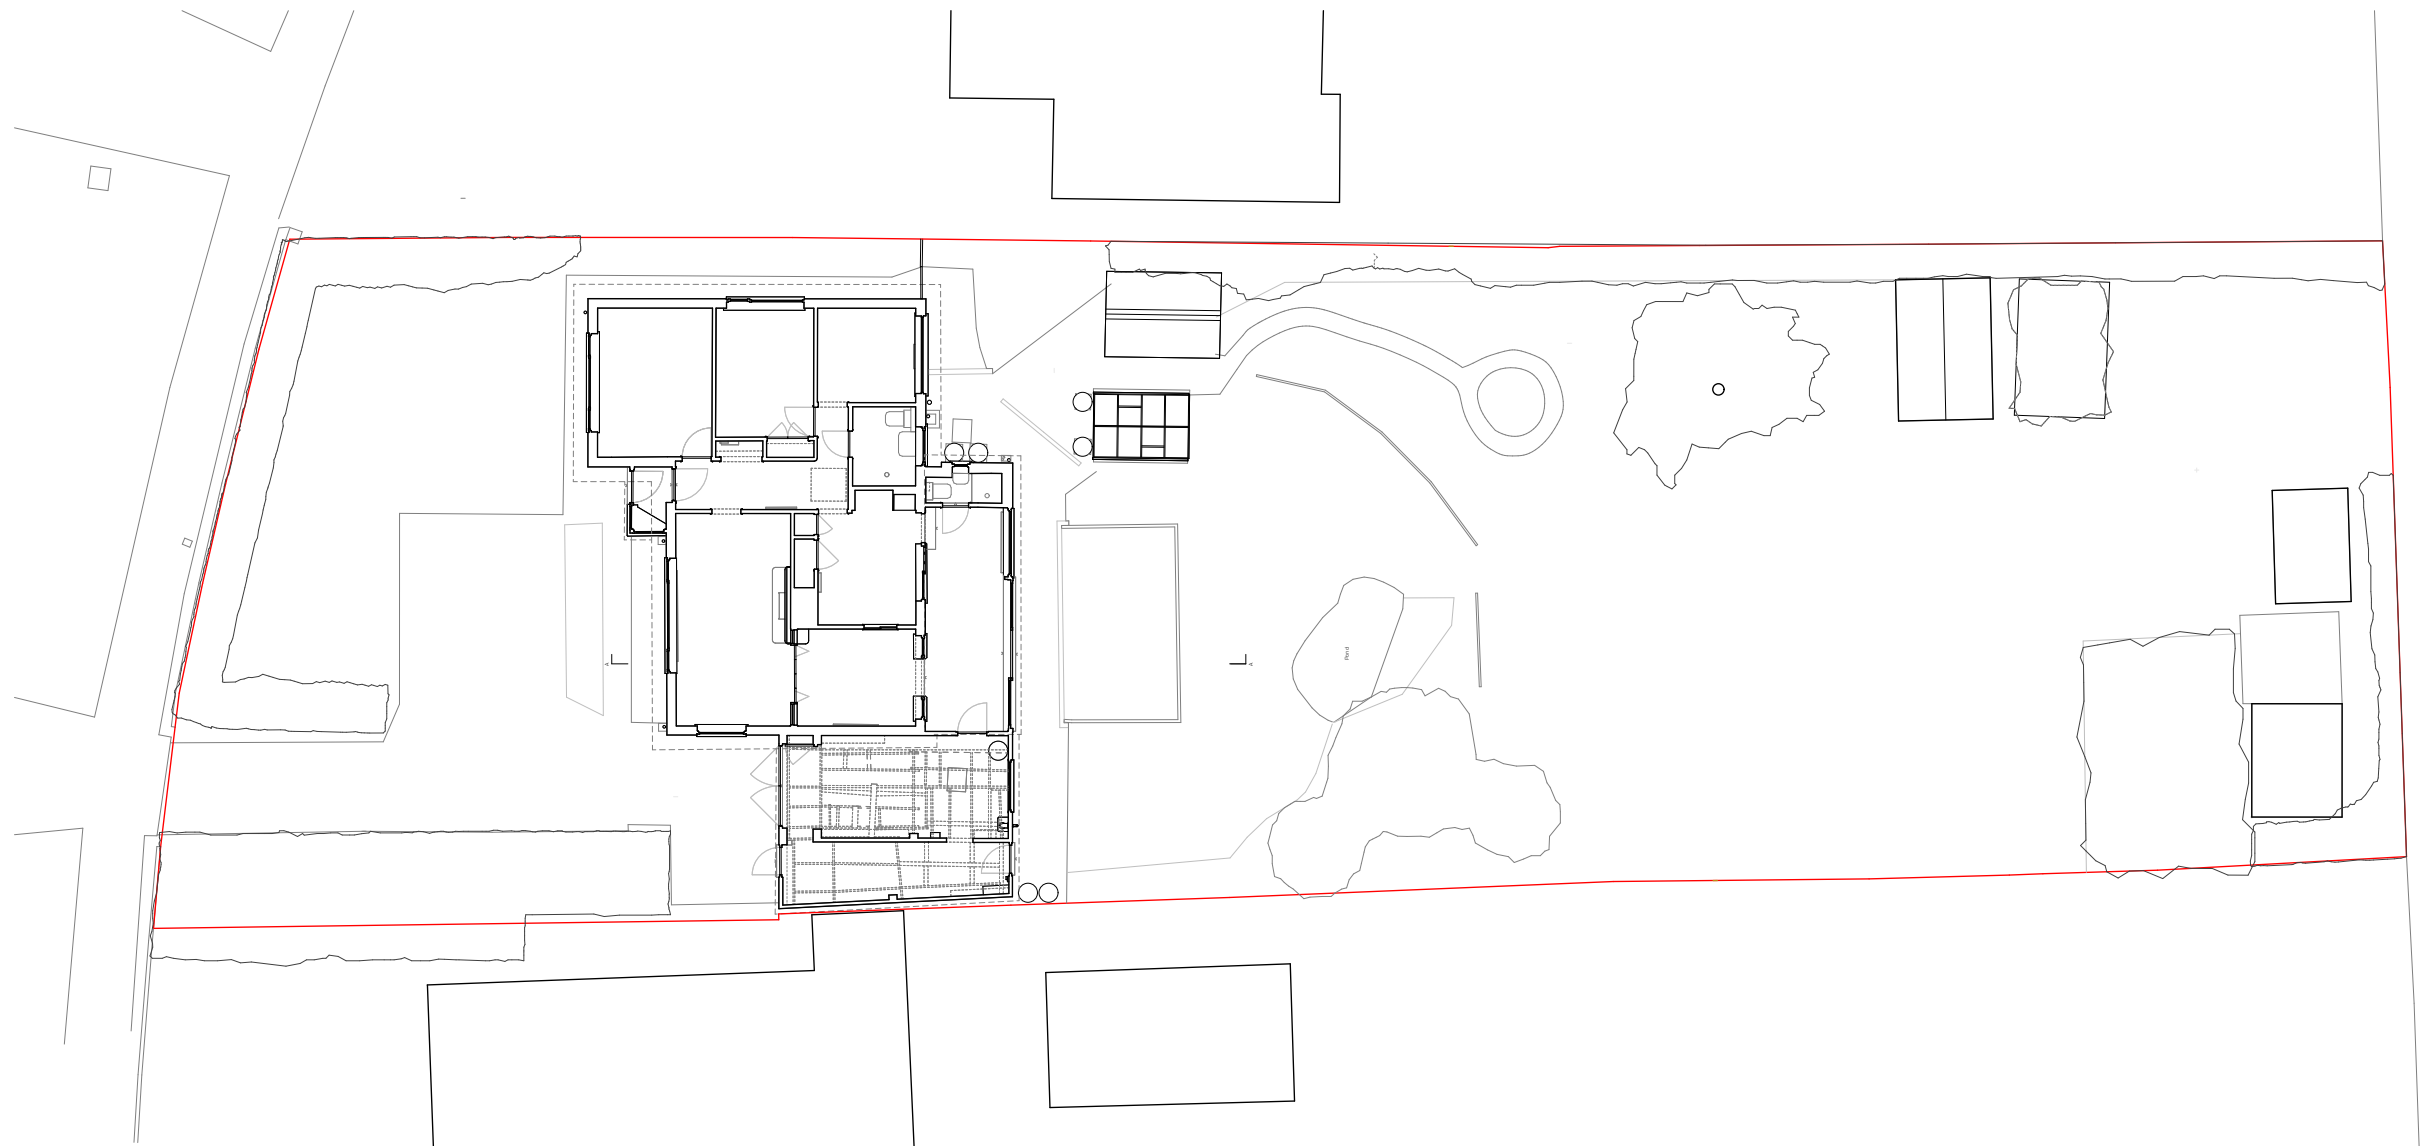

Jonathan Burlow Architects

PROJECT
Cherry Garden Bungalow,
Folkestone, Kent CT19 4AP

PROJECT NUMBER
018

DRAWING NAME
SITE PLAN EXISTING

DRAWING NUMBER

EX-002

DATE	09/10/2023
SCALE	1:200
FORMAT	A3
DRAWN / APPROVED	JB / JB
CAD REFERENCE	JBA_018_Cherry_Garden_Bungalow.pln

CLIENT
Tim Denham

Jonathan Burlow Ltd
4 Rendezvous St, Folkestone CT20 1EX
Tel: +(44) 7447949626
www.jonathanburlow.co.uk

NOTES

Do not scale from drawings
All dimensions are in millimetres unless otherwise indicated.
Discrepancies are to be reported immediately to the Architect
To be read in conjunction with all relevant Architects',
Landscape Architects', and Structural Engineers' drawings.
All existing site, tree and building information has been
compiled from different sources.
All dimensions to be checked on site.

Copyright © Jonathan Burlow Ltd.

[illegible]

0

10m