



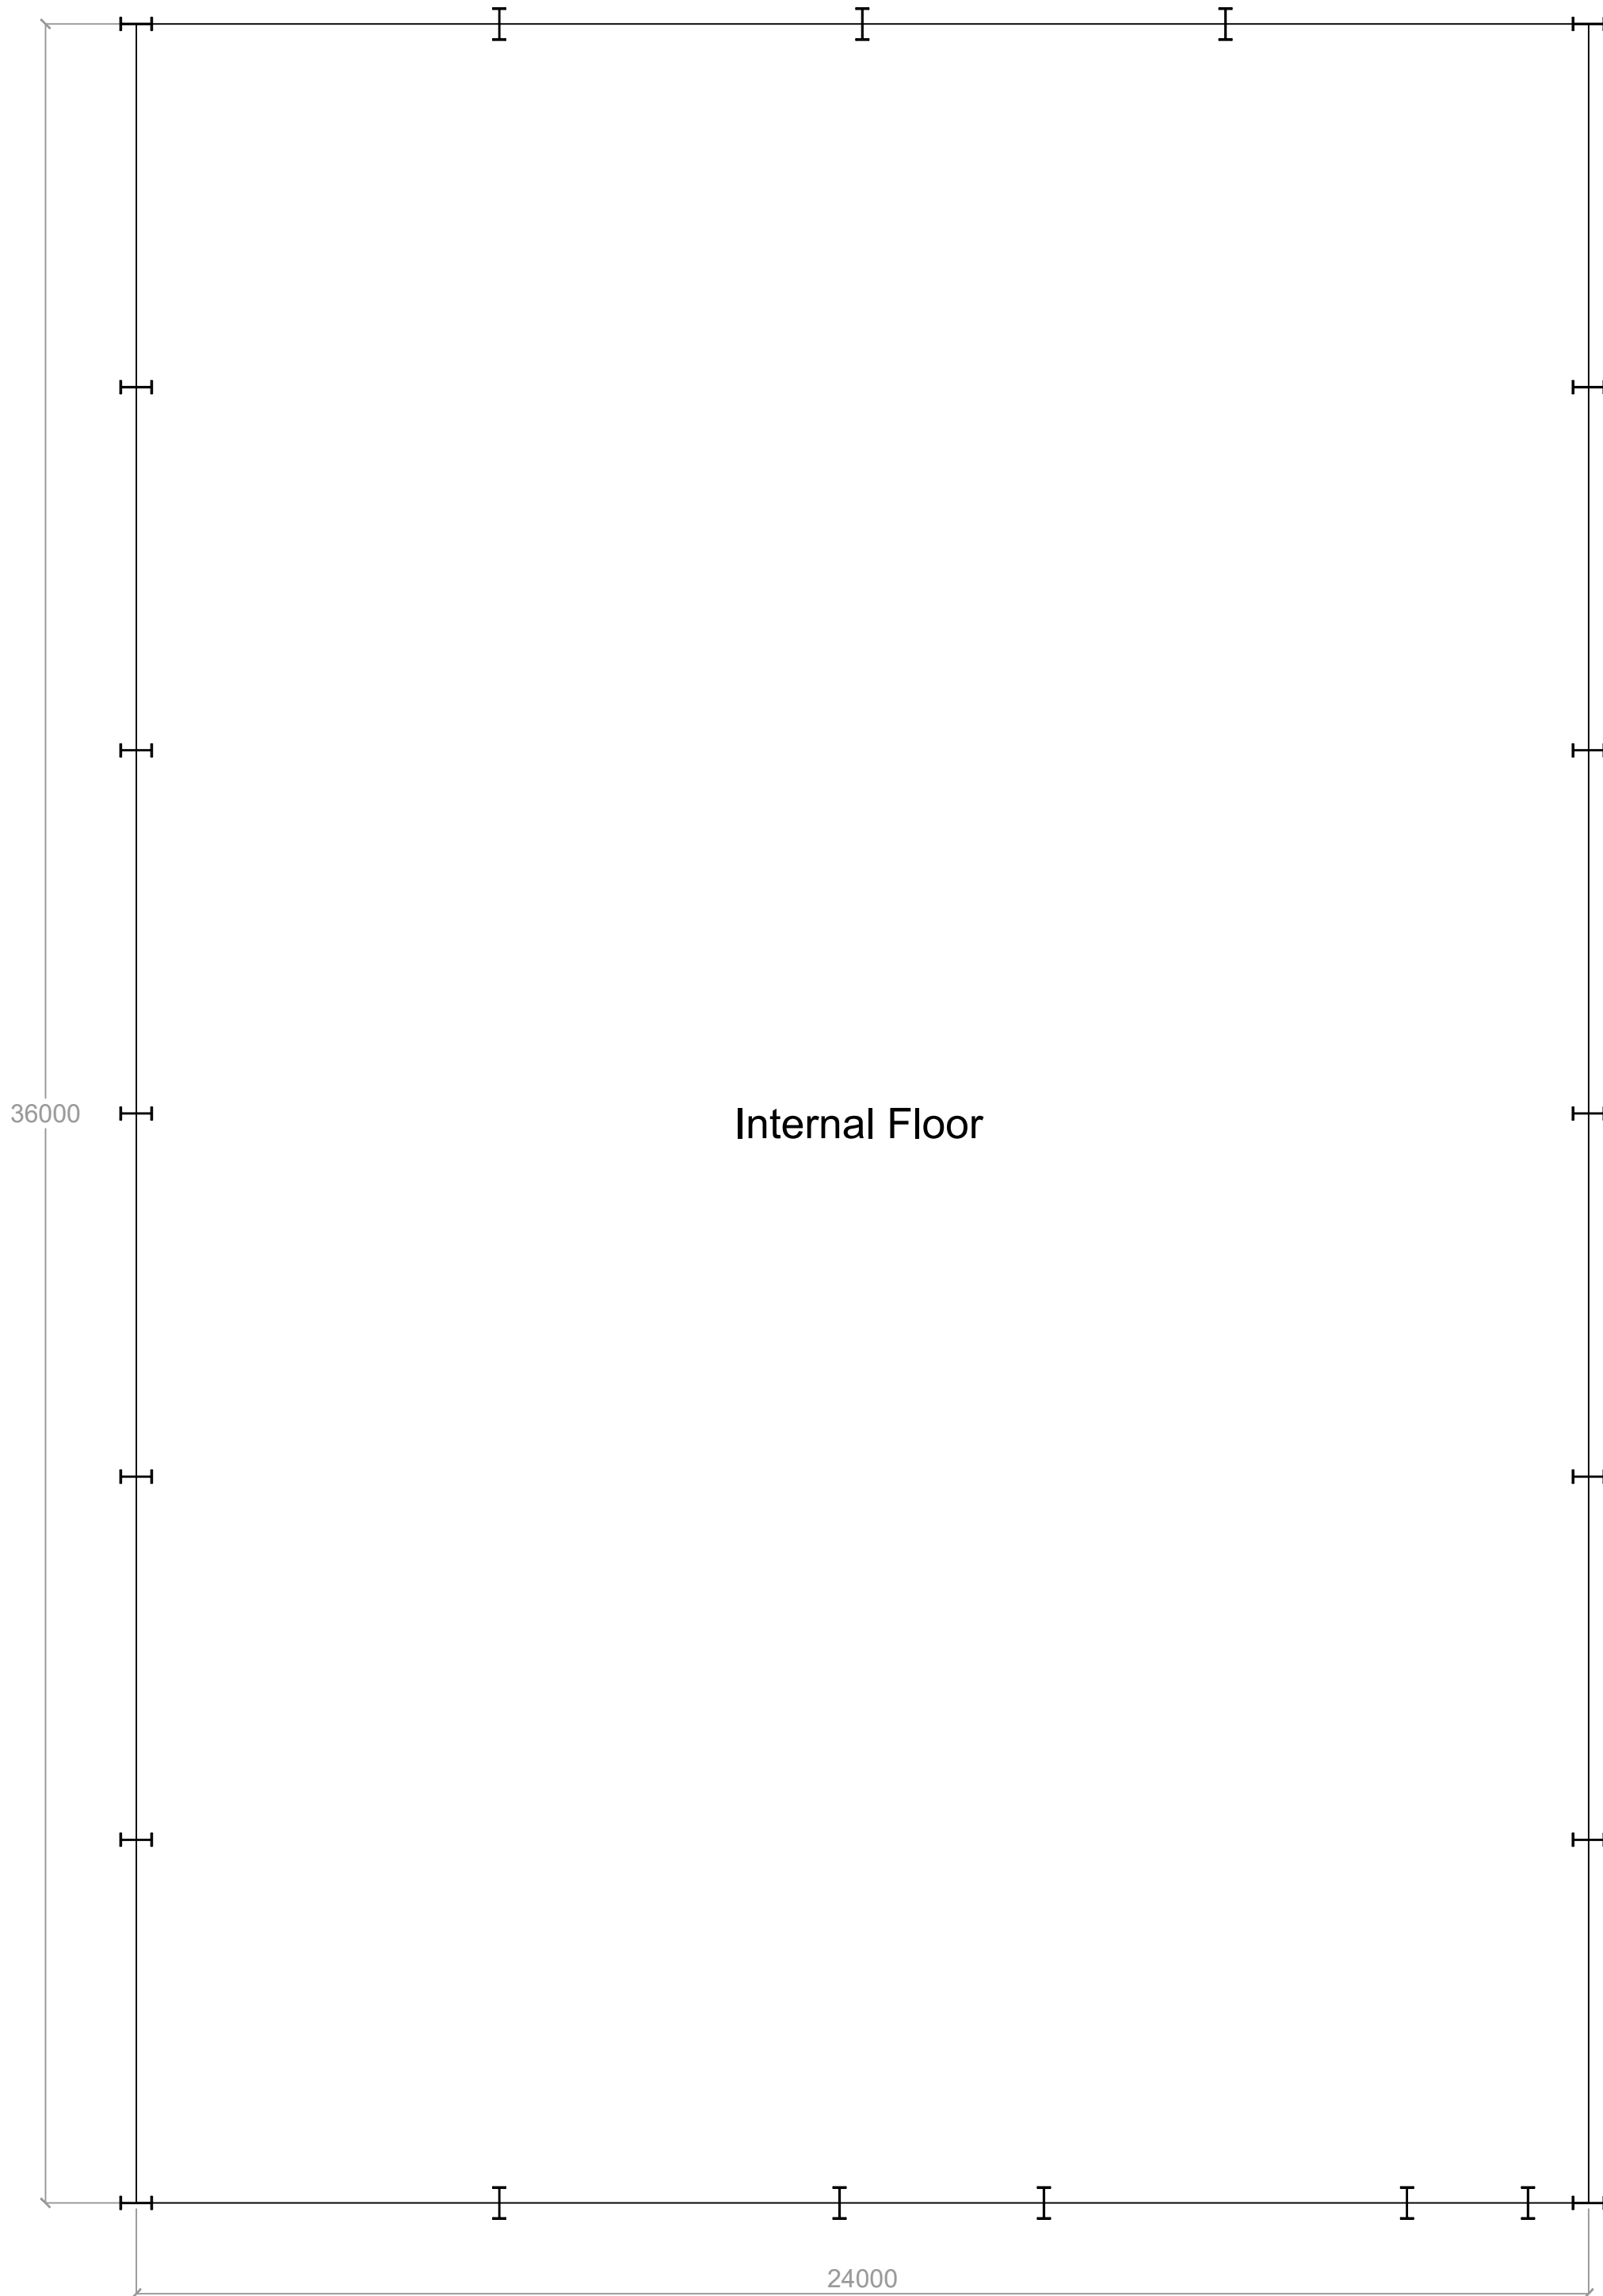

Column Layout
(Indicative)

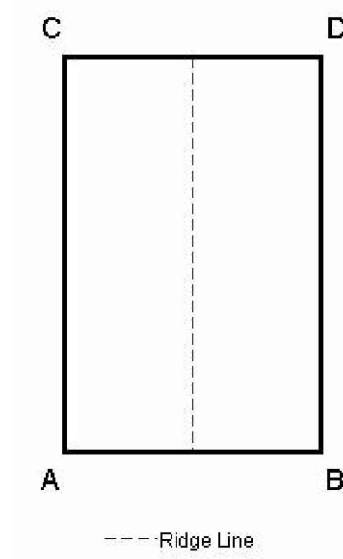

Roof Plan



Rev	Date	Description

BURDEN BROS
CONSTRUCTION LTD

Unit 1A
Church Farm Industrial Estate
Church Lane
Sittingbourne
Kent
ME9 7RD
T: +44 (0) 1795 716 127

Project
1 High Chimney Farm Cottages
High Chimney Farm
Split Lane
Stelling Minnis
Canterbury
CT4 6BA

Title
Proposed
Indicative Internal Floor and Roof Layout

Client
John Haffenden

Scale
1:100@A1

Date
06/10/2023

Drawn
RJ

Checked
RJ

Drawing No.
BBCON-T21-2023-003

Rev
01

NOTE:
This drawing is for indicative purposes **ONLY** and is not for the use of final construction.
A full set of drawings will be issued once the building has been designed by the manufacturer.

