


Dashed line indicates building above

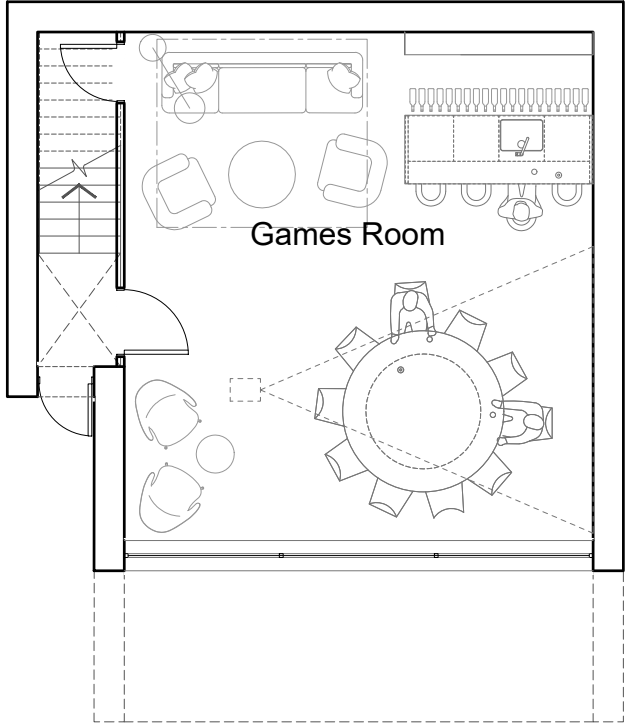

LOWER GROUND FLOOR PLAN @ 1:100 @A1


Angled bay window



FIRST FLOOR PLAN @ 1:100 @A1

Plant / MVHR units

Skylight

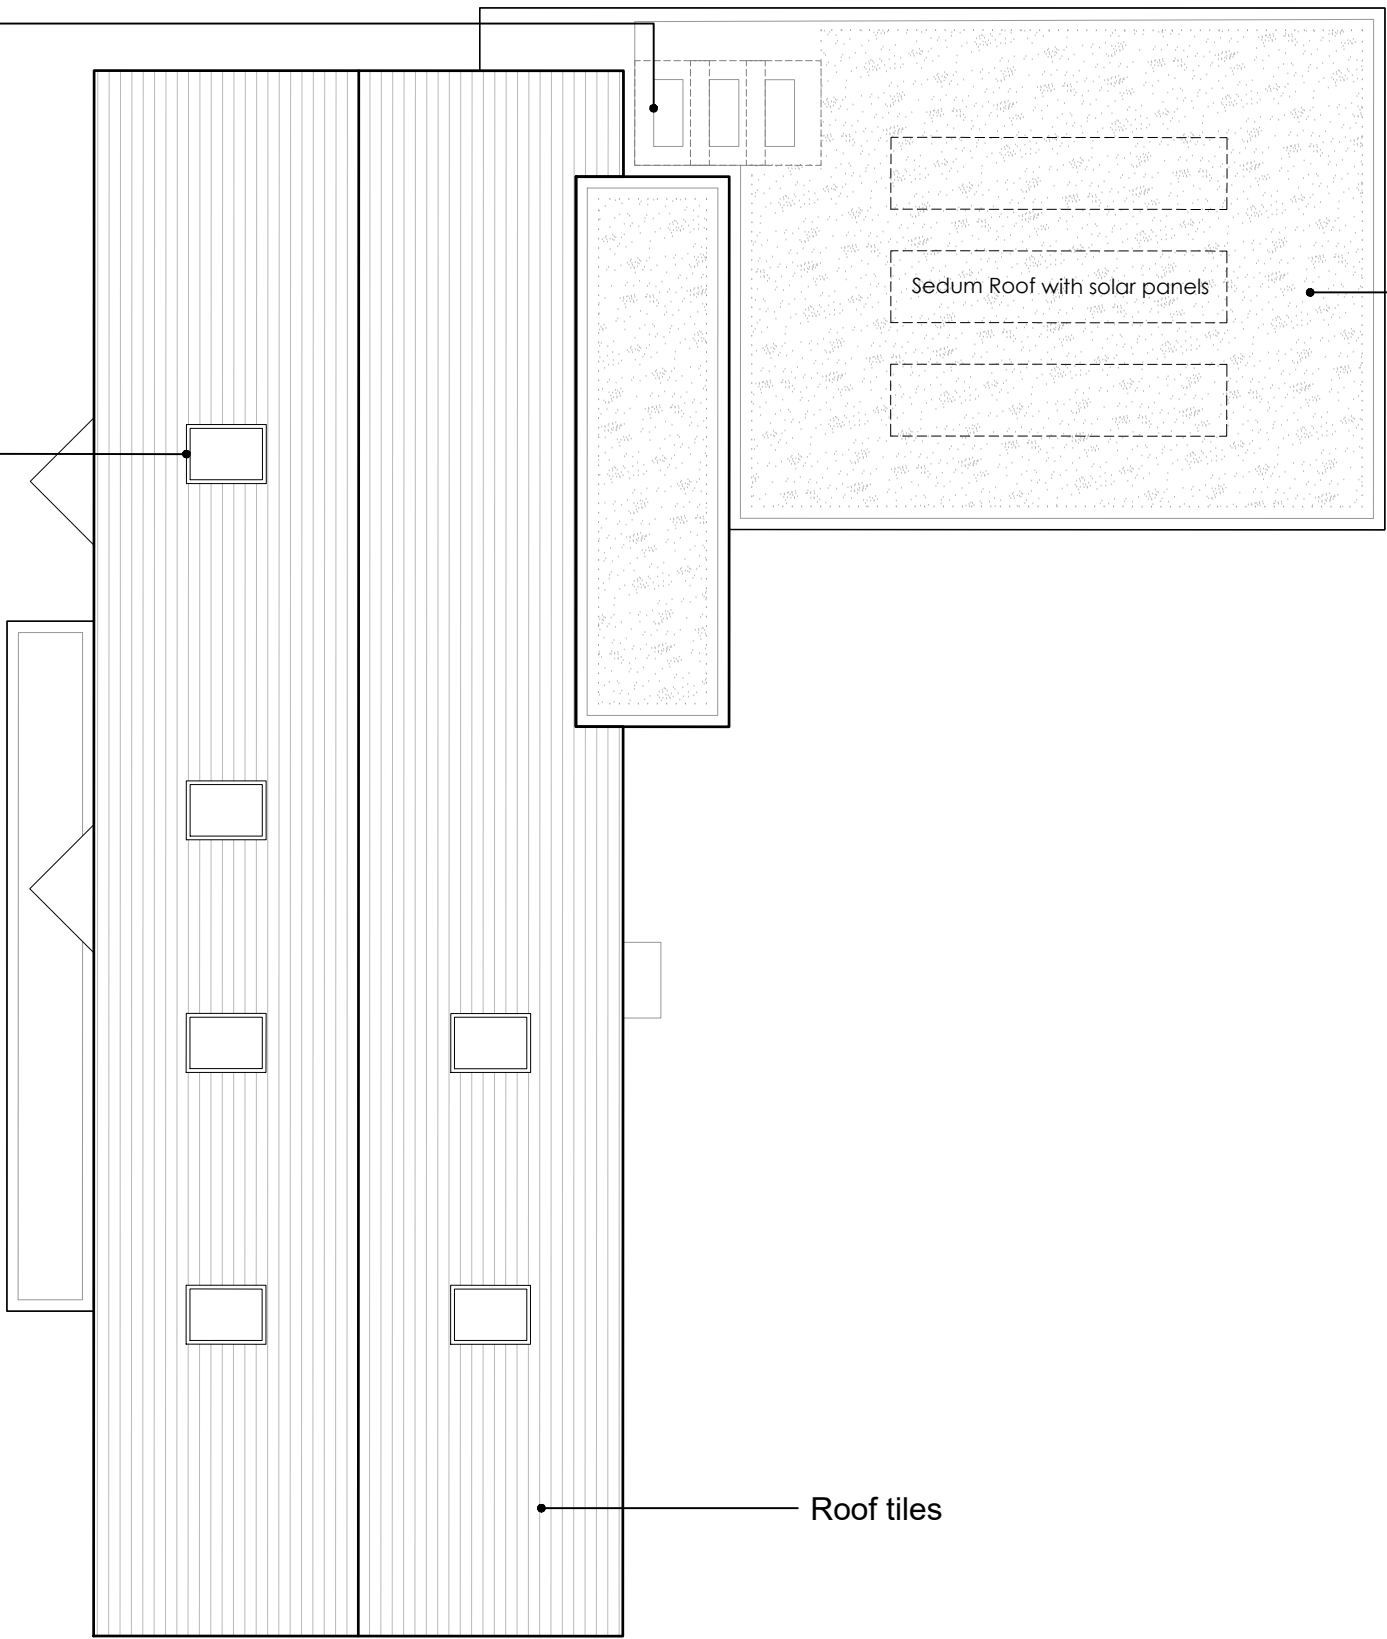


ROOF PLAN @ 1:100 @A1

Dashed line indicates overhang

Bin and Bike store

Plot 2

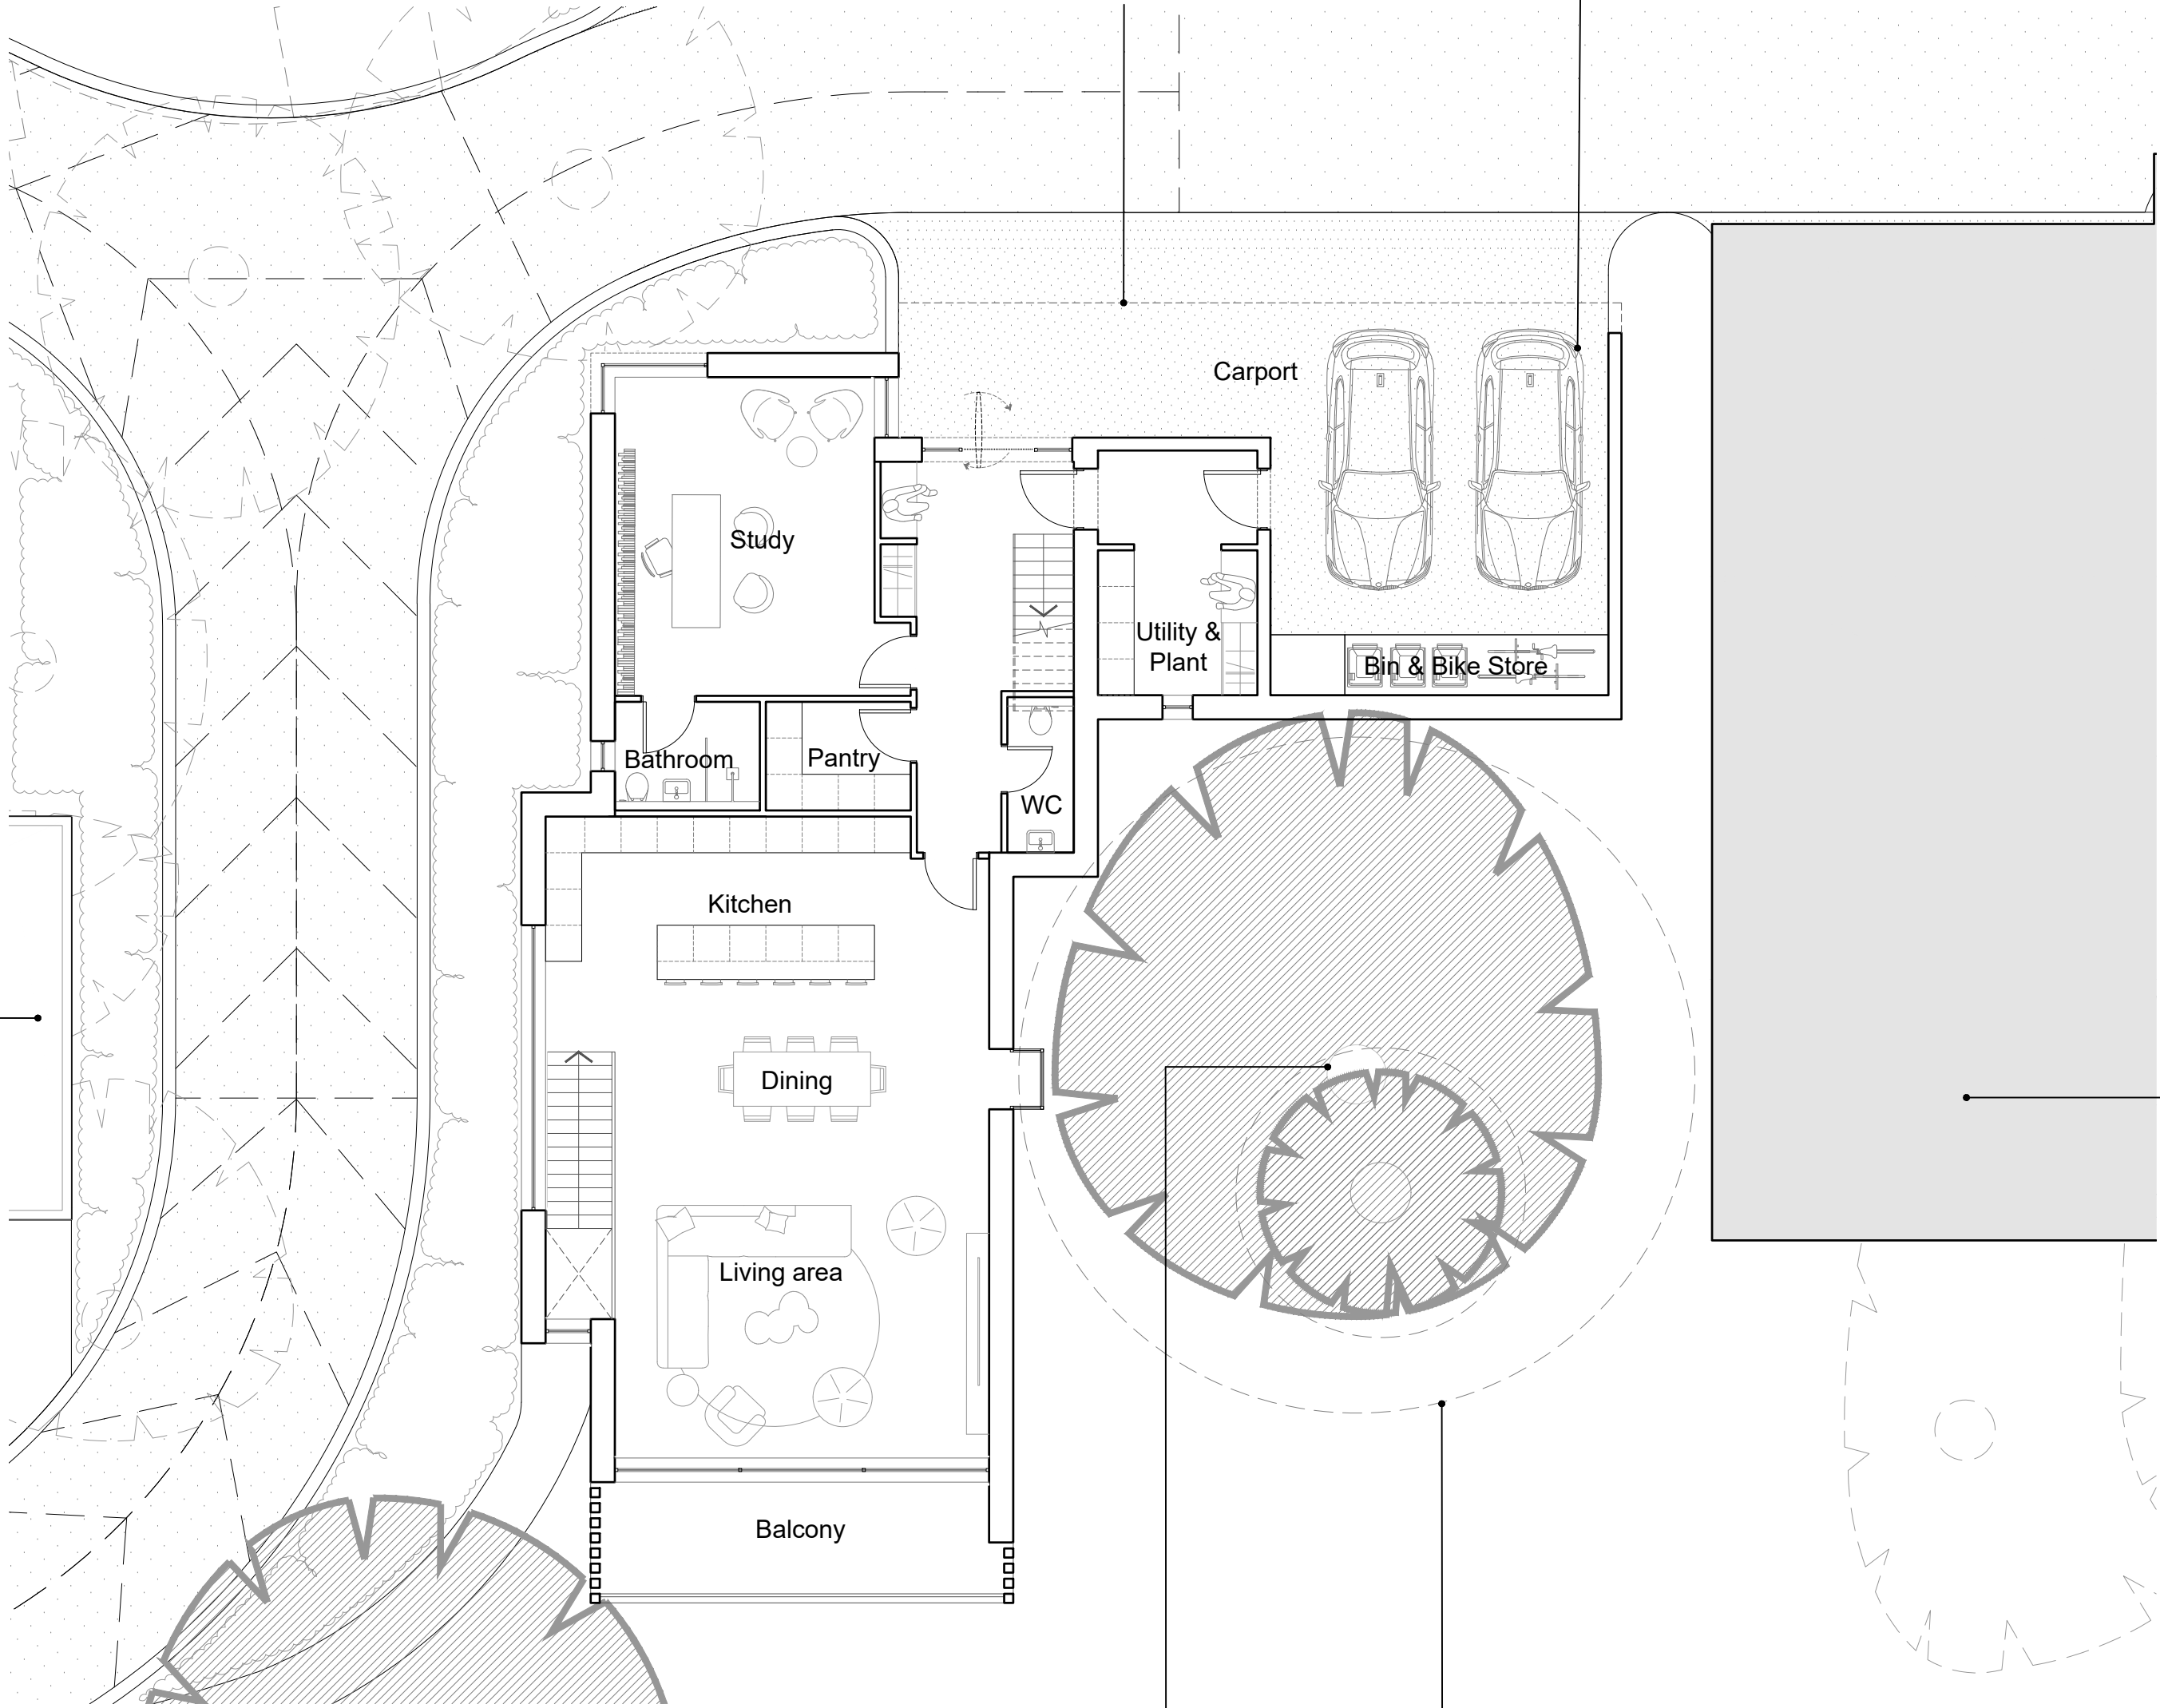

GROUND FLOOR PLAN @ 1:100 @A1

Existing trees retained

Dashed line indicates root protection zone

Plot 4

0 1 2 3 4 5M

Hollaway

London | 15a Acton Street | London | W2 1X 9BG
T +44 (0) 20 7095 5425 | E london@hollawaystudio.co.uk | W www.hollawaystudio.co.uk

Kent | The Tramway Stables | Ramport Road | Rythe | Kent | CT21 5BG
T +44 (0) 1303 260 515 | E kent@hollawaystudio.co.uk | W www.hollawaystudio.co.uk

Project | HILLBORO AND ADJOINING LAND
SUNNYSIDE ROAD, SANDGATE, CT20 3DR

Client | COASTPRO LTD

Title | PLOT 3 FLOOR PLANS

Status | PLANNING

Scale | A1 | 1:100 Date | SEP 23 Drawn | TK Chk'd | AA

Project Number | 18.070

Drawing Number | 212

Bim Number

Revision

