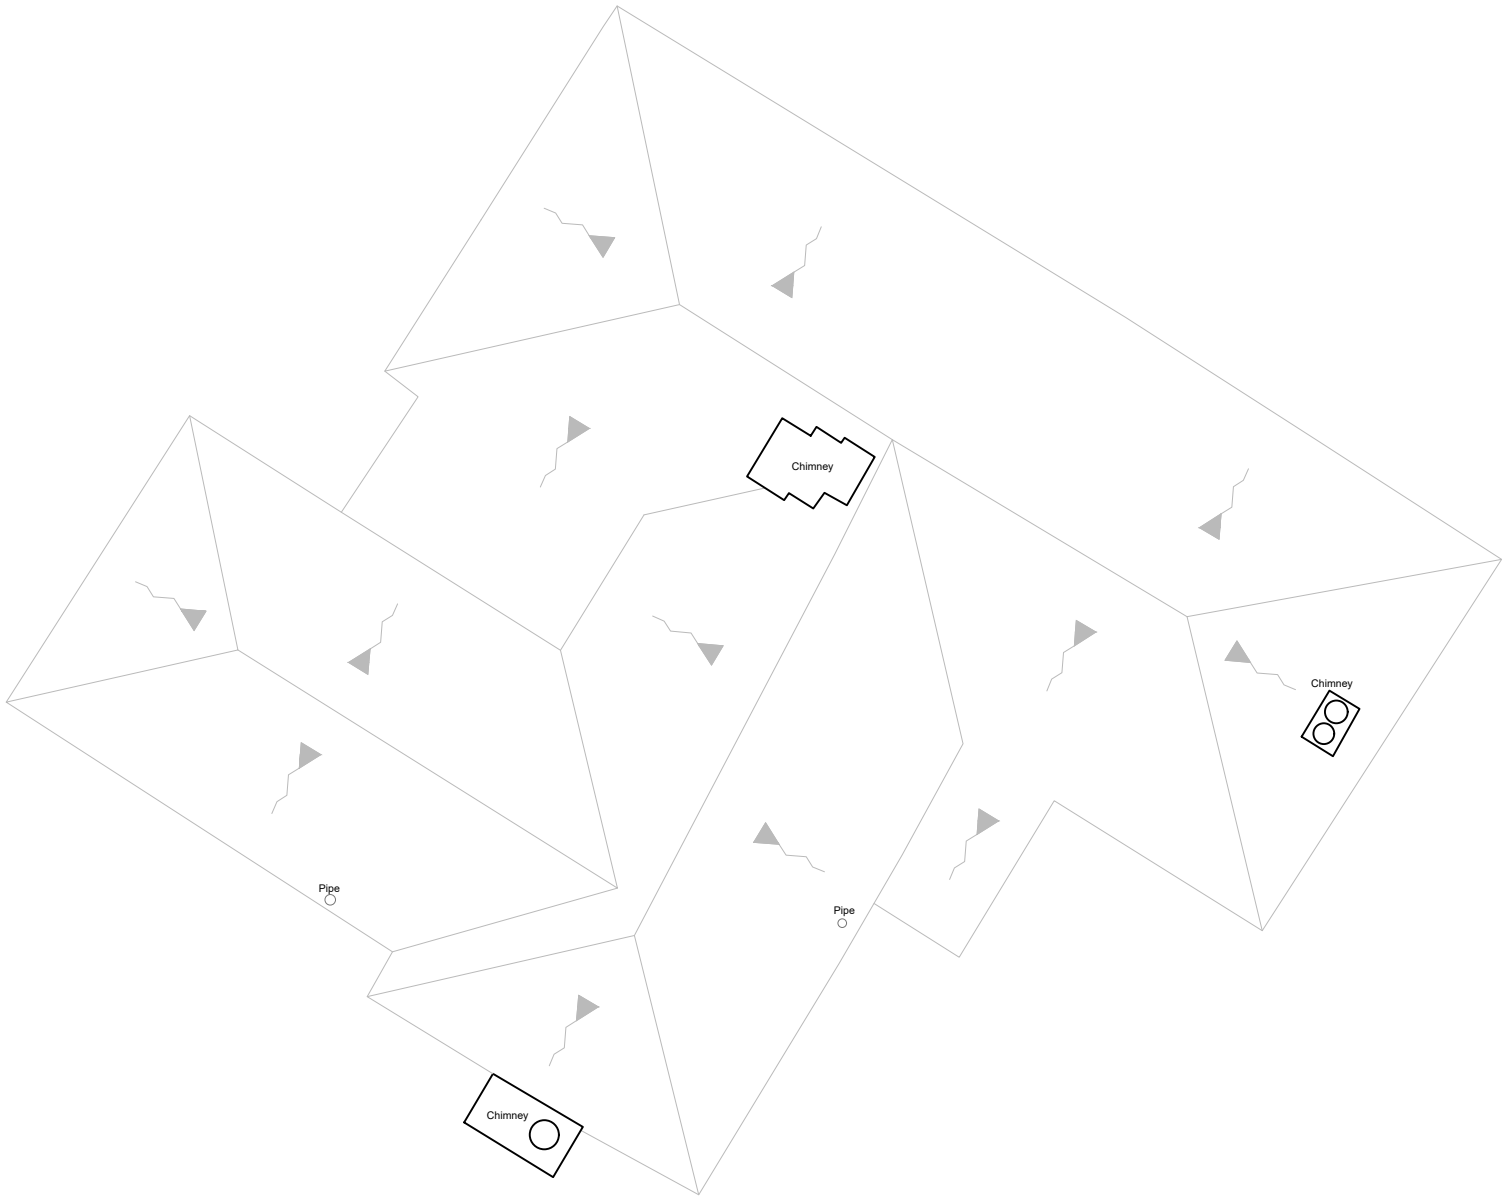


NOTES:

Do Not Scale.

Report all discrepancies, errors and omissions.

Verify all dimensions on site before commencing any work on site or preparing shop drawings.

All materials, components and workmanship are to comply with the relevant British Standards, Codes of Practice, and appropriate manufacturers recommendations that from time to time shall apply.

For all specialist work, see relevant drawings.

This drawing and design are copyright of Clague LLP
Registration number OC335948.

Rev	Date	Description
-----	------	-------------

Project Title

Spicers Farm
Canterbury Road
Etchinghill
Kent
CT18 8DE

Drawing Description

Spicers Farmhouse
Existing Roof Plan

Scale	Drawn by
-------	----------

1:100 @ A3

Date	Checked by
------	------------

September 2023

CLAGUE ARCHITECTS

62 Burgate, Canterbury Kent CT1 2BH	01227 762060
--	--------------

1 Kinsbourne Court, Luton Road, Harpenden, Hertfordshire AL5 3BL	01582 765102
---	--------------

8, Disney Street London SE1 1JF	0203 597 6112
------------------------------------	---------------

CANTERBURY	LONDON	HARPENDEN
------------	--------	-----------

Drawing Number

Revision

30681A_102