

NOTES:

Do Not Scale.

Report all discrepancies, errors and omissions.

Verify all dimensions on site before commencing any work on site or preparing shop drawings.

All materials, components and workmanship are to comply with the relevant British Standards, Codes of Practice, and appropriate manufacturers recommendations that from time to time shall apply.

For all specialist work, see relevant drawings.

This drawing and design are copyright of Clague LLP
Registration number OC335948.

Rev	Date	Description
-----	------	-------------

Project Title

Spicers Farm
Canterbury Road
Etchinghill
Folkestone
Kent, CT18 8DE

Drawing Description

Schedule of Repairs
Existing Ground Floor Plan
Internal

Scale	Drawn by
1:100 @ A3	HC
Date	Checked by
October 2023	GE

CLAGUE ARCHITECTS

62 Burgate, Canterbury
Kent CT1 2BH

01227 762060

2 Kinsbourne Court, Luton Road,
Harpenden, Hertfordshire AL5 3BL

01582 765102


8, Disney Street
London SE1 1JF

0203 597 6112

CANTERBURY LONDON HARPENDEN

Drawing Number	Revision
----------------	----------

30681A_115

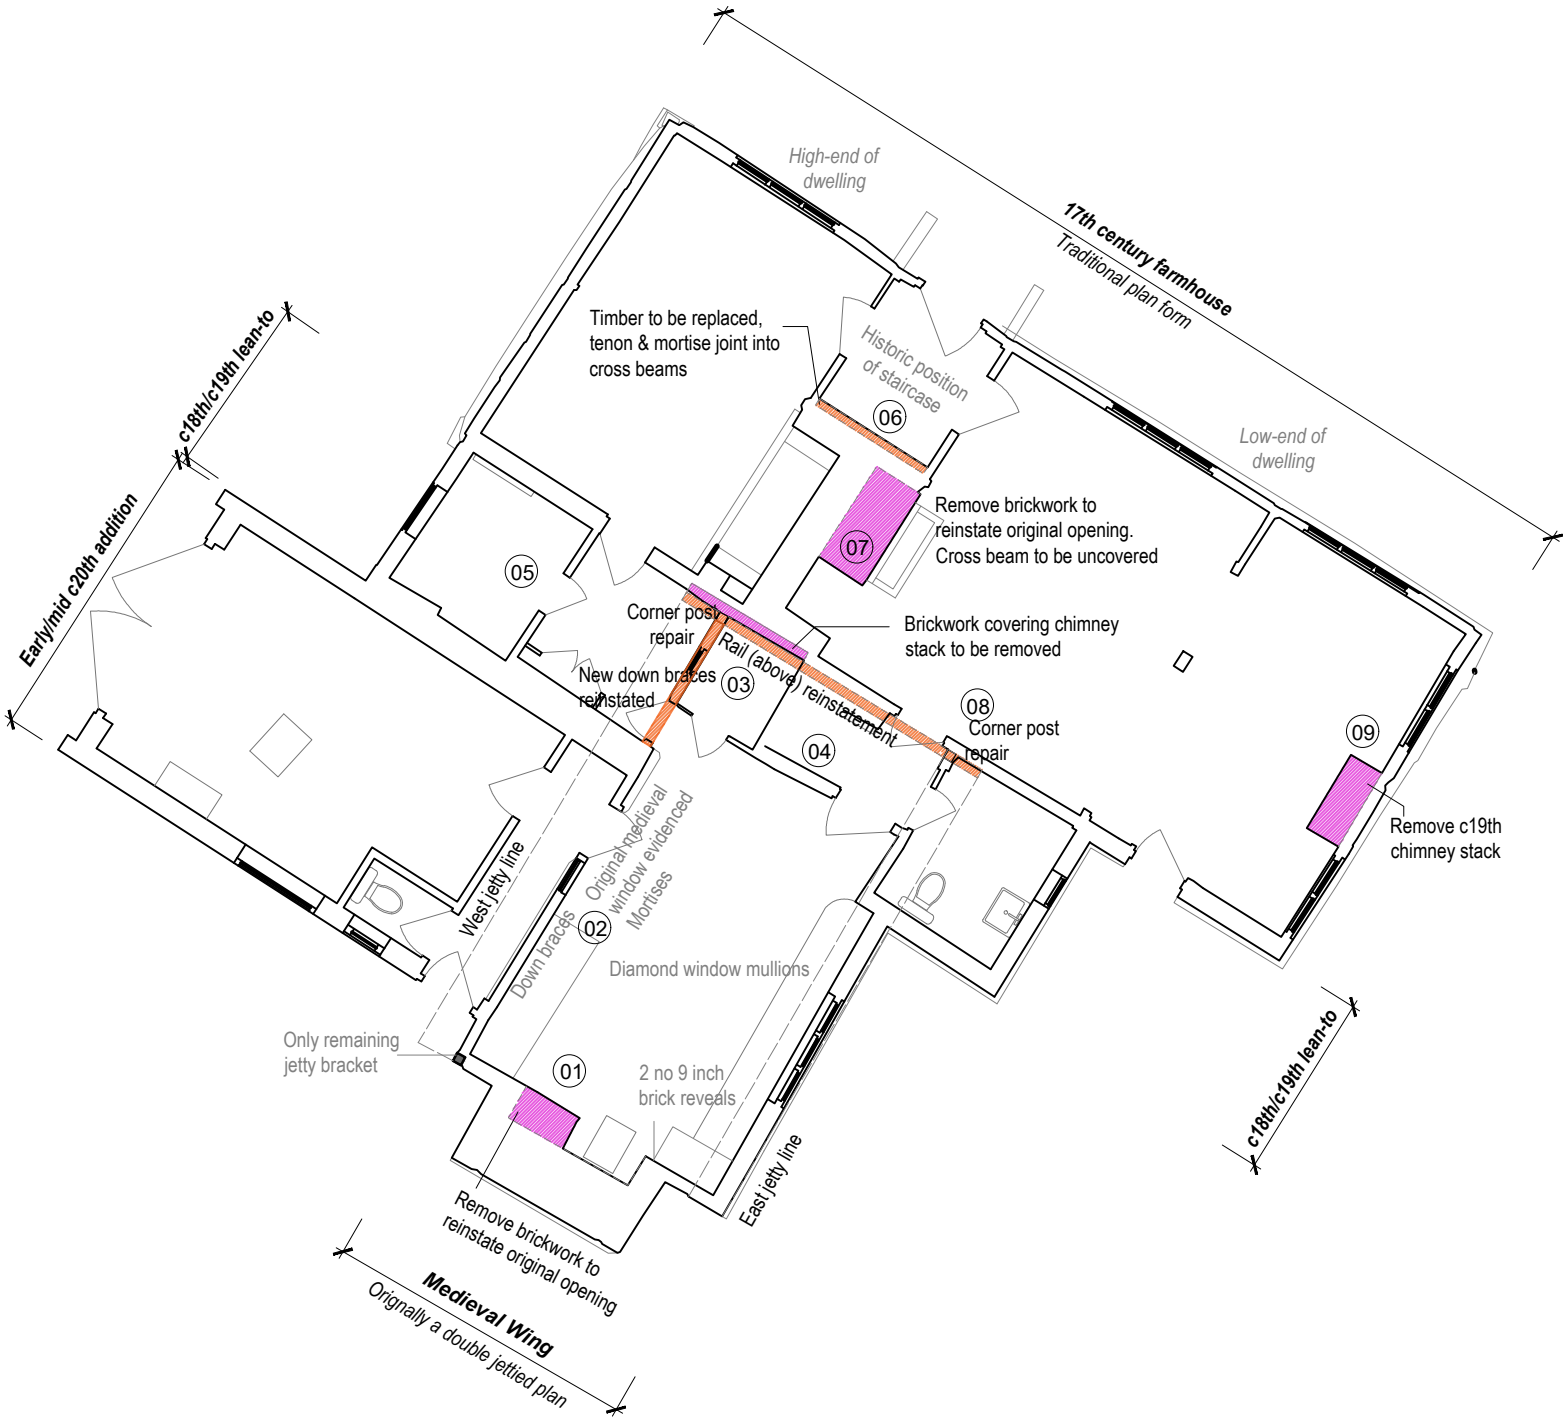

Key:

Allow for timber replacement

Allow for removal of brickwork

Note:

All internal plasterwork, needs to be reinstated in lime hair plaster on timber laths where removed.

Existing joinery should be repaired where possible, rather than replaced.

Existing Ground Floor Plan
Scale 1:100 @ A3

Note: To be read in conjunction with Schedule of Repairs Elevations (30681A_120 - 123) and Canterbury Archeological Trust report and drawings

