


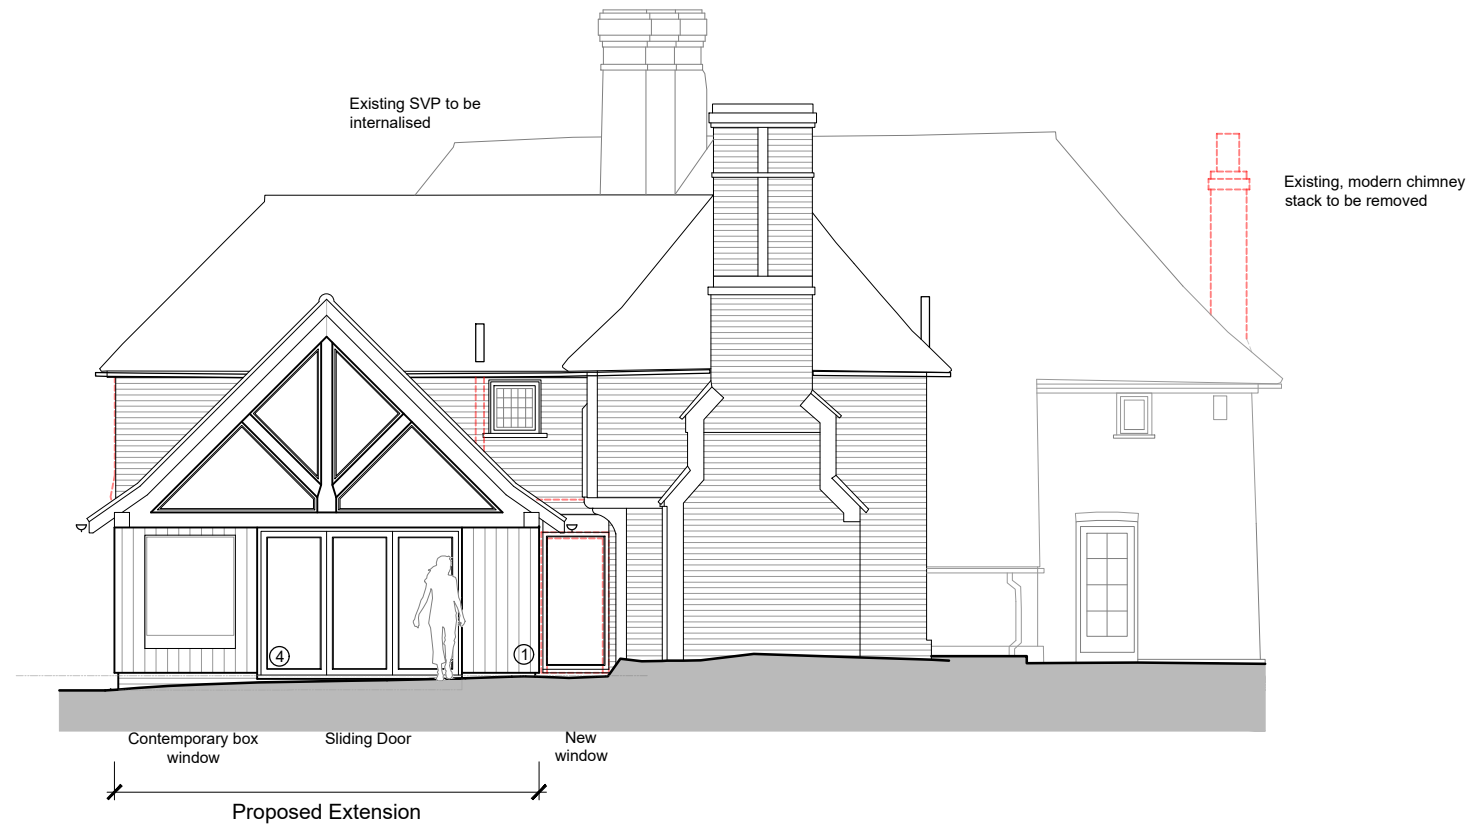

Proposed South West Elevation
Scale 1:100 @ A3




Proposed North West Elevation
Scale 1:100 @ A3

Note:
Refer to repair drawings:
Schedule of Repair photos & drawings
30681A_115 - 116 & 30681A_120 - 123

- Materiality Key:
- ① Timber weatherboarding
 - ② Brick plinth
 - ③ Kent peg tile roof
 - ④ Aluminium framed fenestration

- Key:
- Existing structure
 - Proposed demolition
 - Proposed structure

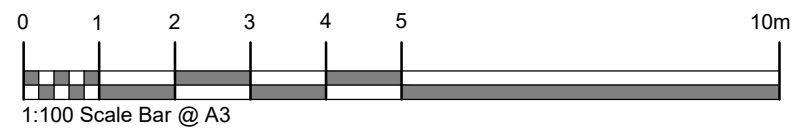

NOTES:

Do Not Scale.

Report all discrepancies, errors and omissions.

Verify all dimensions on site before commencing any work on site or preparing shop drawings.

All materials, components and workmanship are to comply with the relevant British Standards, Codes of Practice, and appropriate manufacturers recommendations that from time to time shall apply.

For all specialist work, see relevant drawings.

This drawing and design are copyright of Clague LLP
Registration number OC335948.

Rev	Date	Description
A	07/11/2023	Revised Issue

Project Title

Spicers Farm
Canterbury Road
Etchinghill
Kent
CT18 8DE

Drawing Description

Proposed South West &
North West Elevations

Scale	Drawn by
1:100 @A3	TC/IA
Date	Checked by
September 2023	GE

CLAGUE ARCHITECTS

62 Burgate, Canterbury Kent CT1 2BH	01227 762060
2 Kinsbourne Court, Luton Road, Harpenden, Hertfordshire AL5 3BL	01582 765102
8, Disney Street London SE1 1JF	0203 597 6112

CANTERBURY LONDON HARPENDEN

Drawing Number	Revision
30681A_205	A