



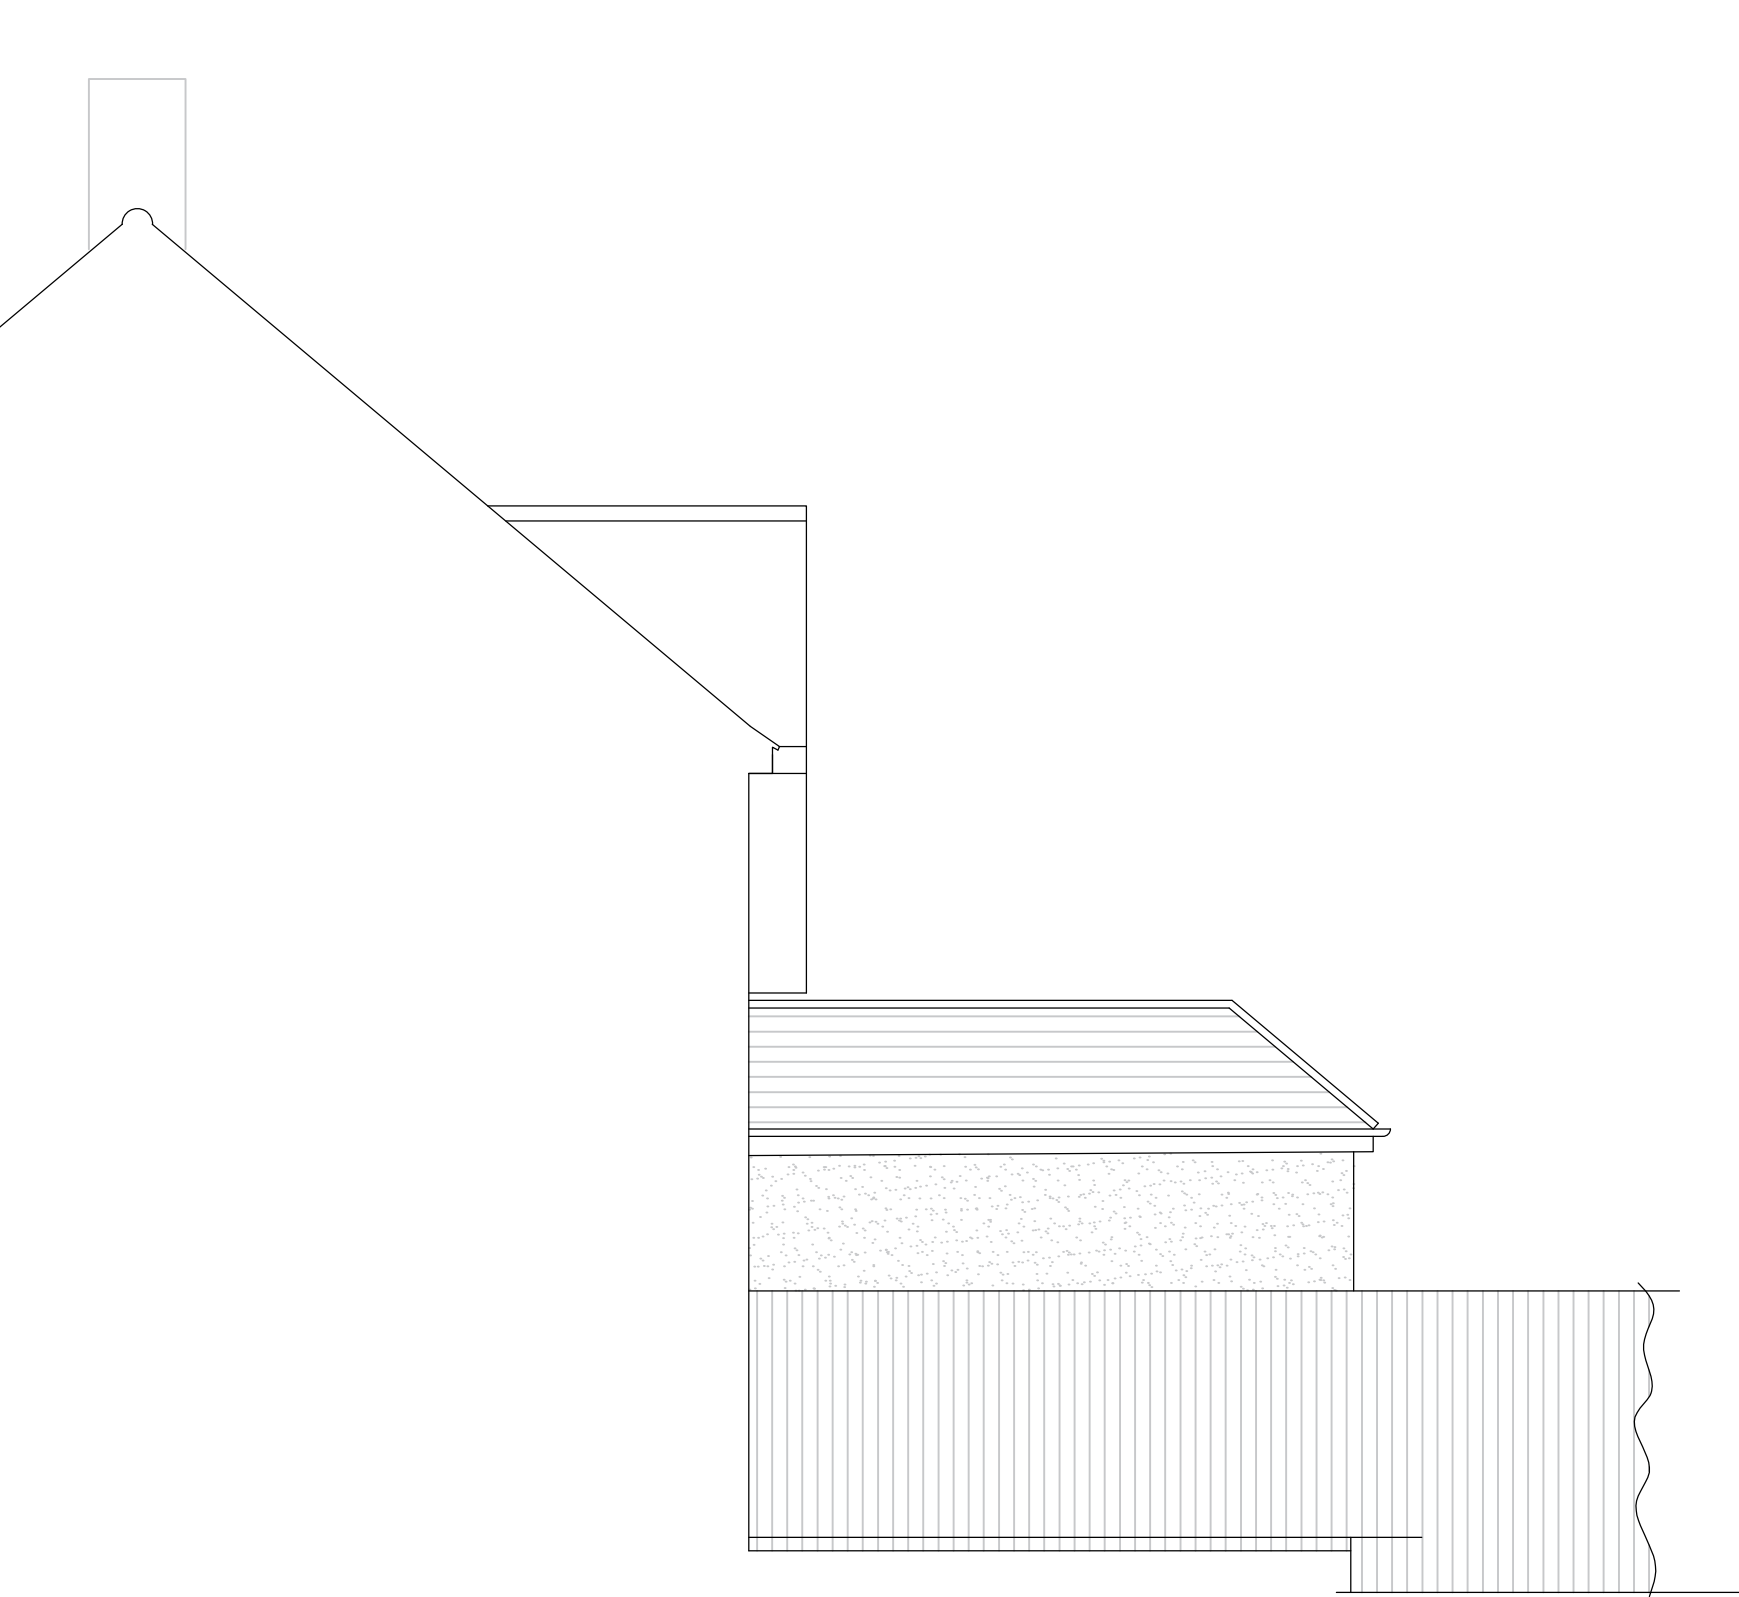

SIDE ELEVATION 1:50

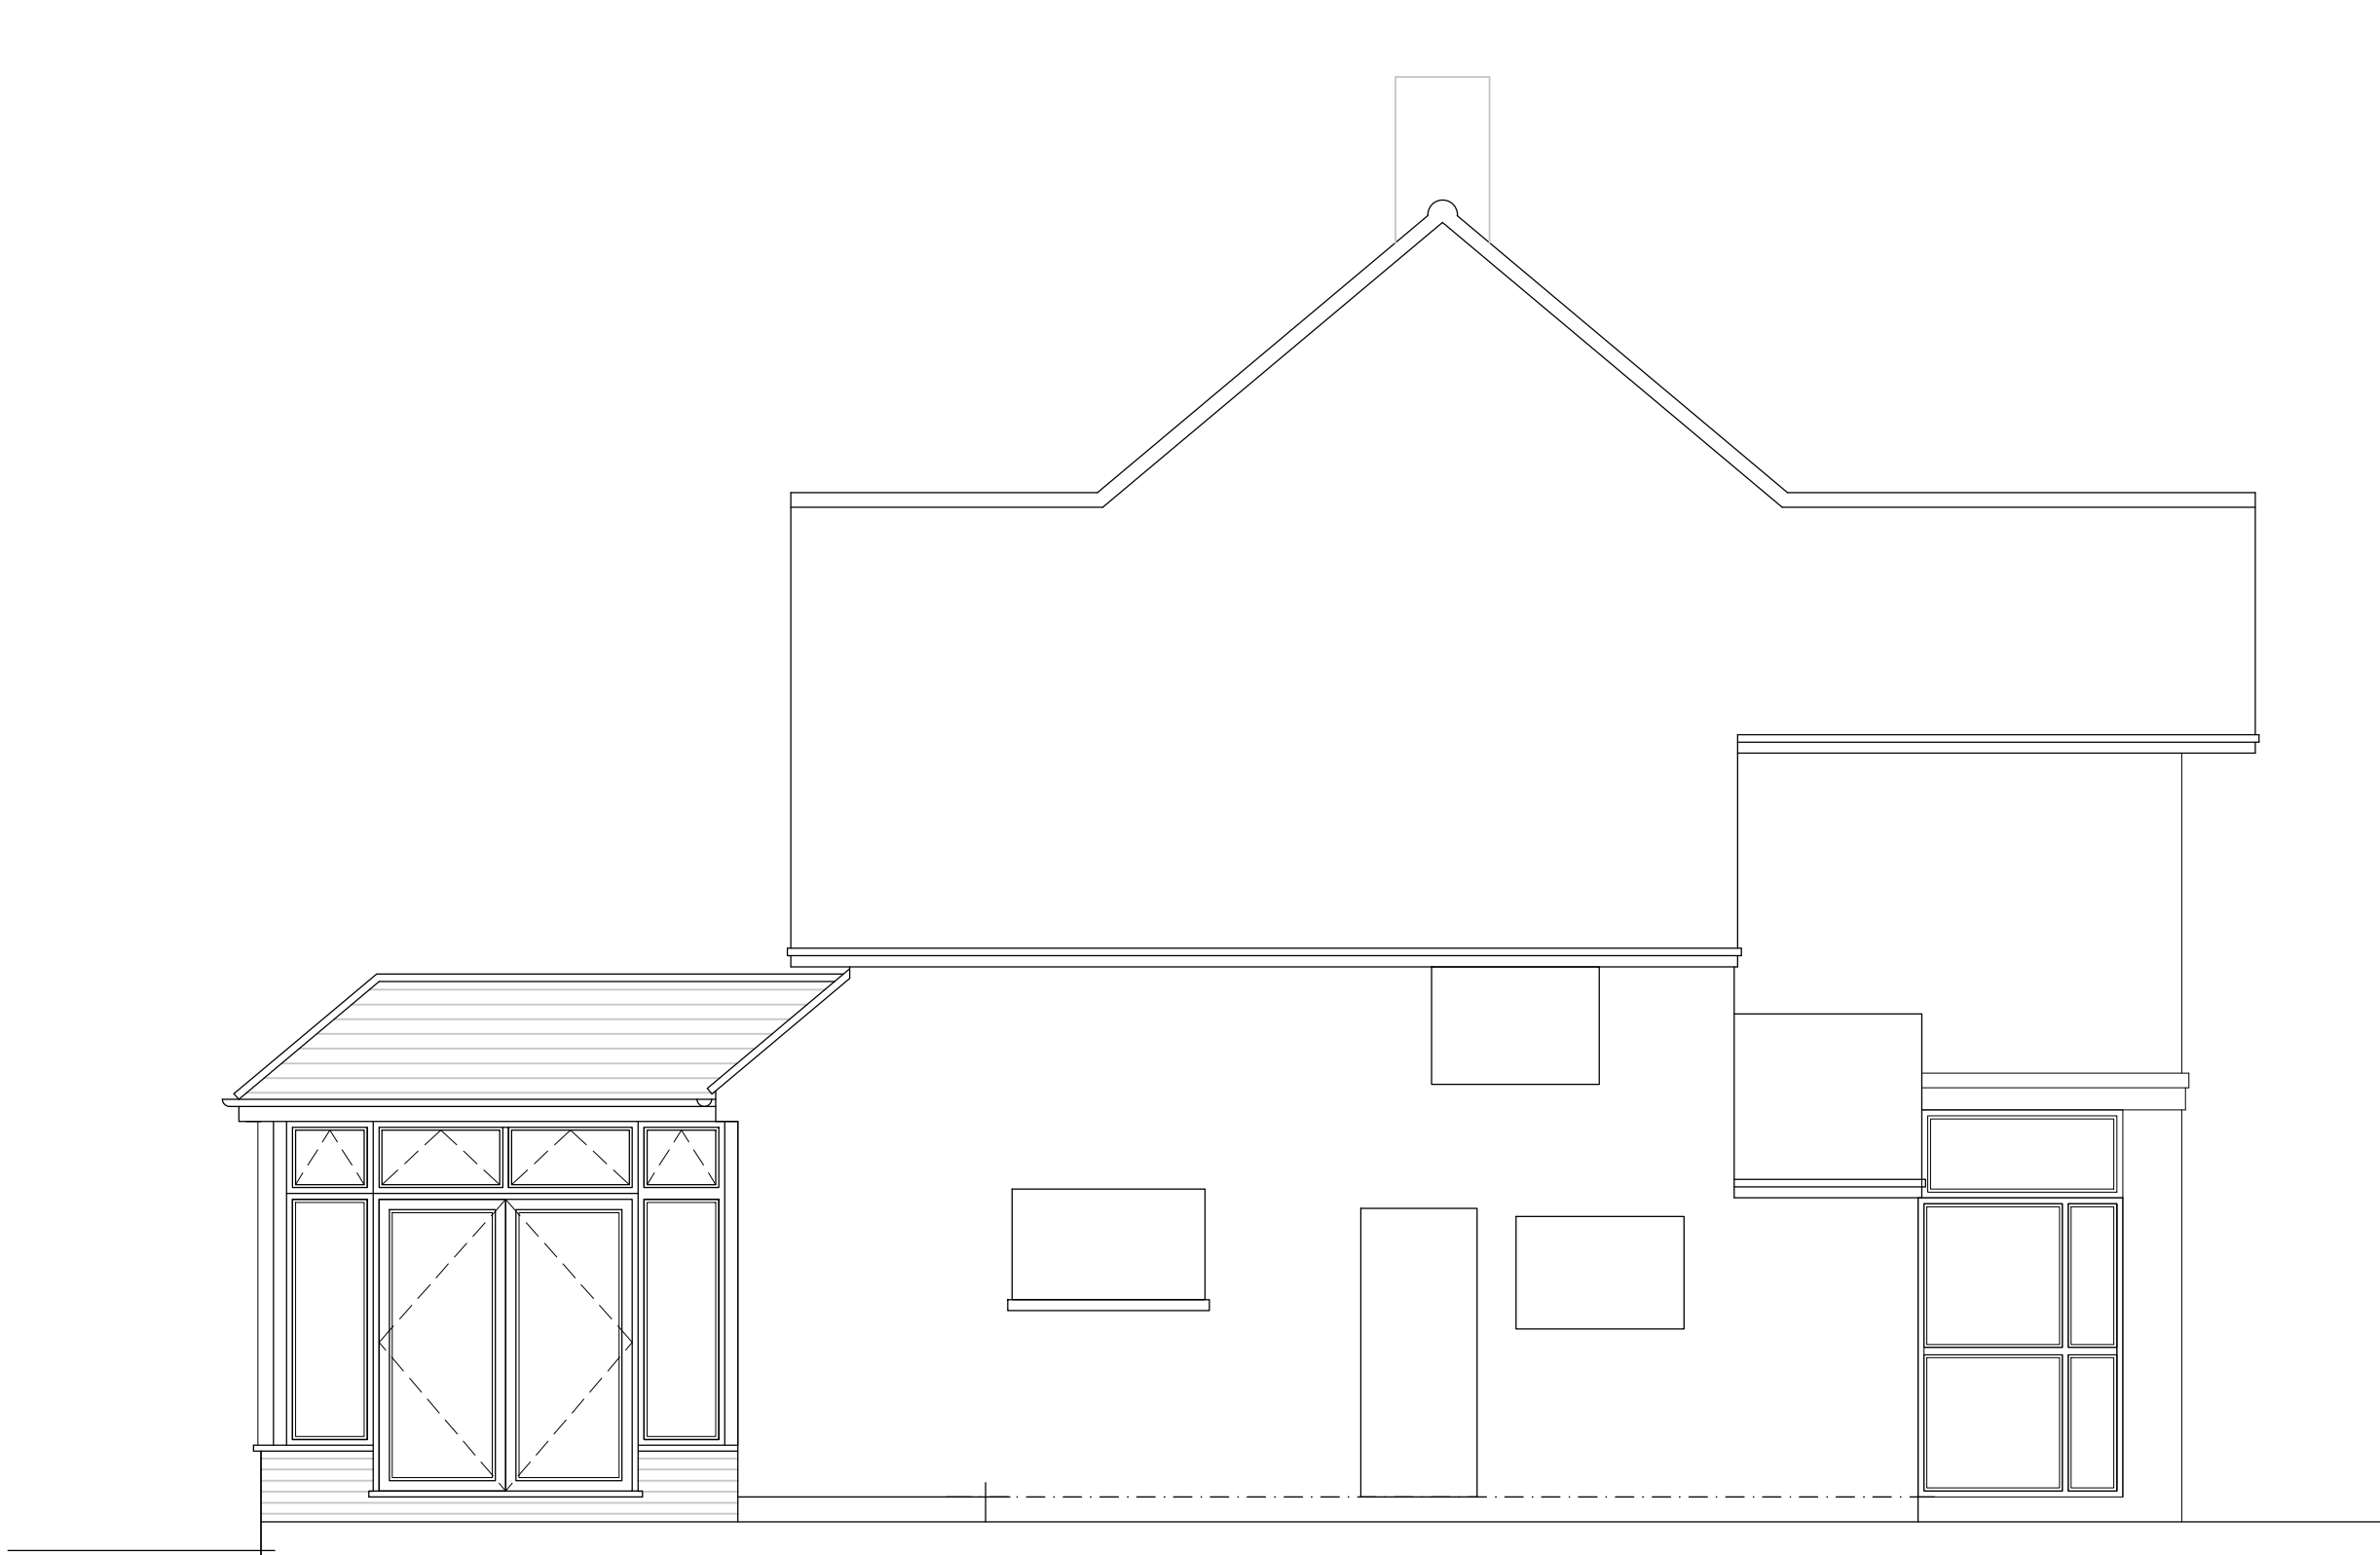

REAR ELEVATION 1:50




SIDE ELEVATION 1:50



Studio 10 Architecture

Mark Bouch MCIAT
Chartered Architectural Technologist
t : 07549 146599
e : mark@studio10architecture.co.uk
w : studio10architecture.co.uk
twitter : @Studio10Arch facebook : Studio 10 Architecture

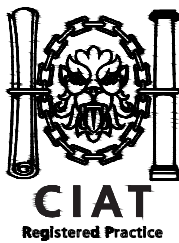

Proposed Extension
138 Cheriton Road, Folkestone

Elevations

rev.	date.	revision.	scale	paper
			1:50	A1
status		drawing number		revision
PLANNING		23 / AK / 138CR		02