


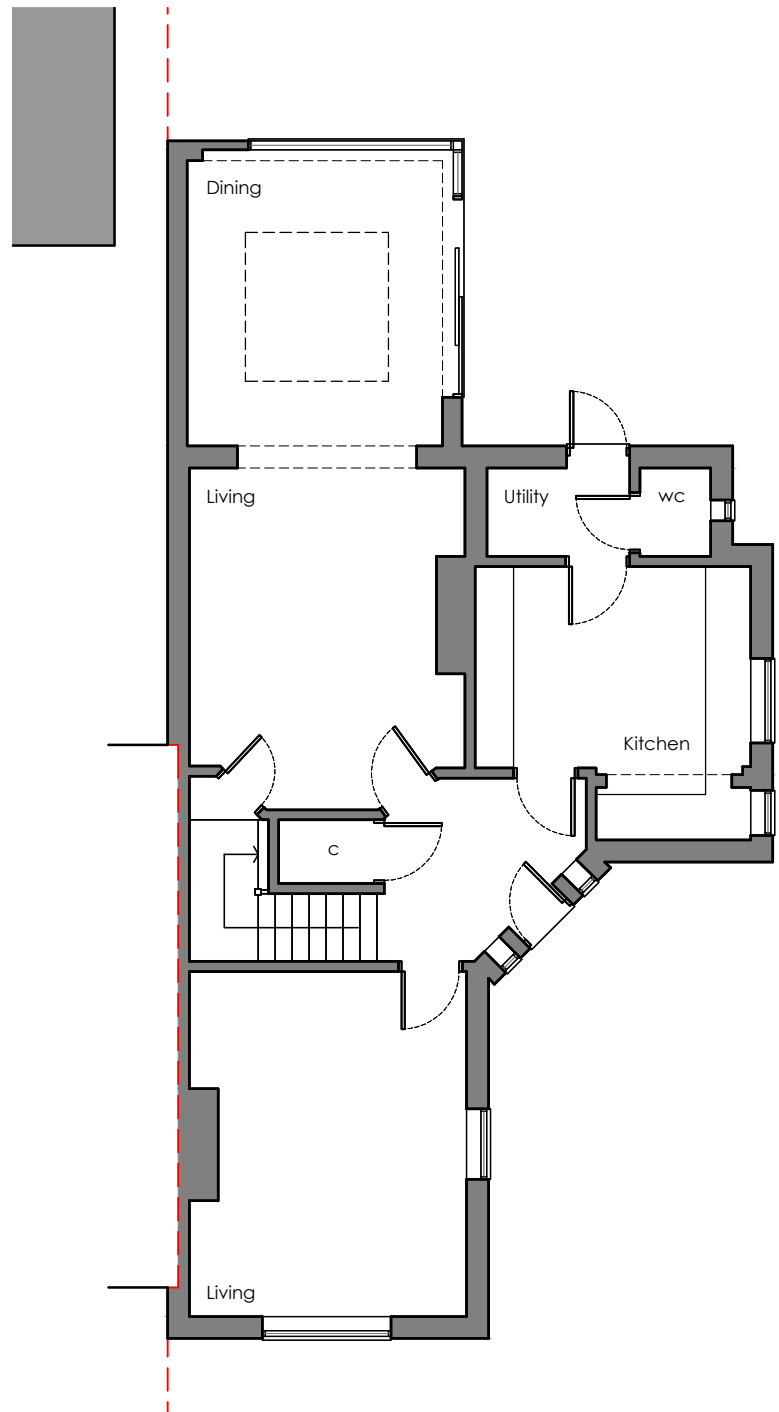


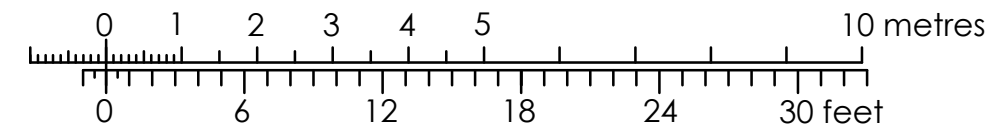

GROUND FLOOR PLAN

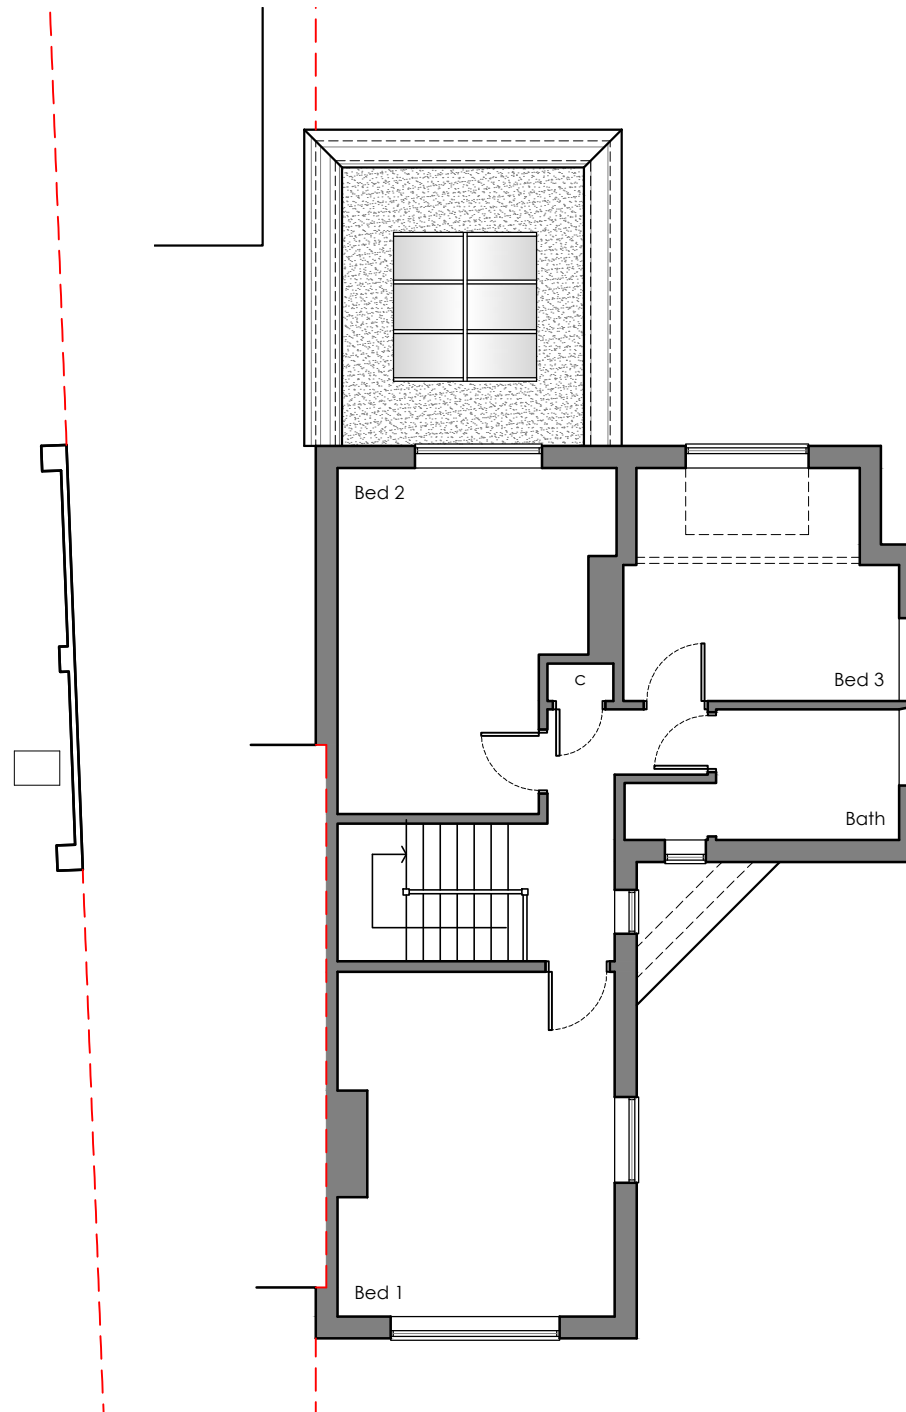

FIRST FLOOR PLAN

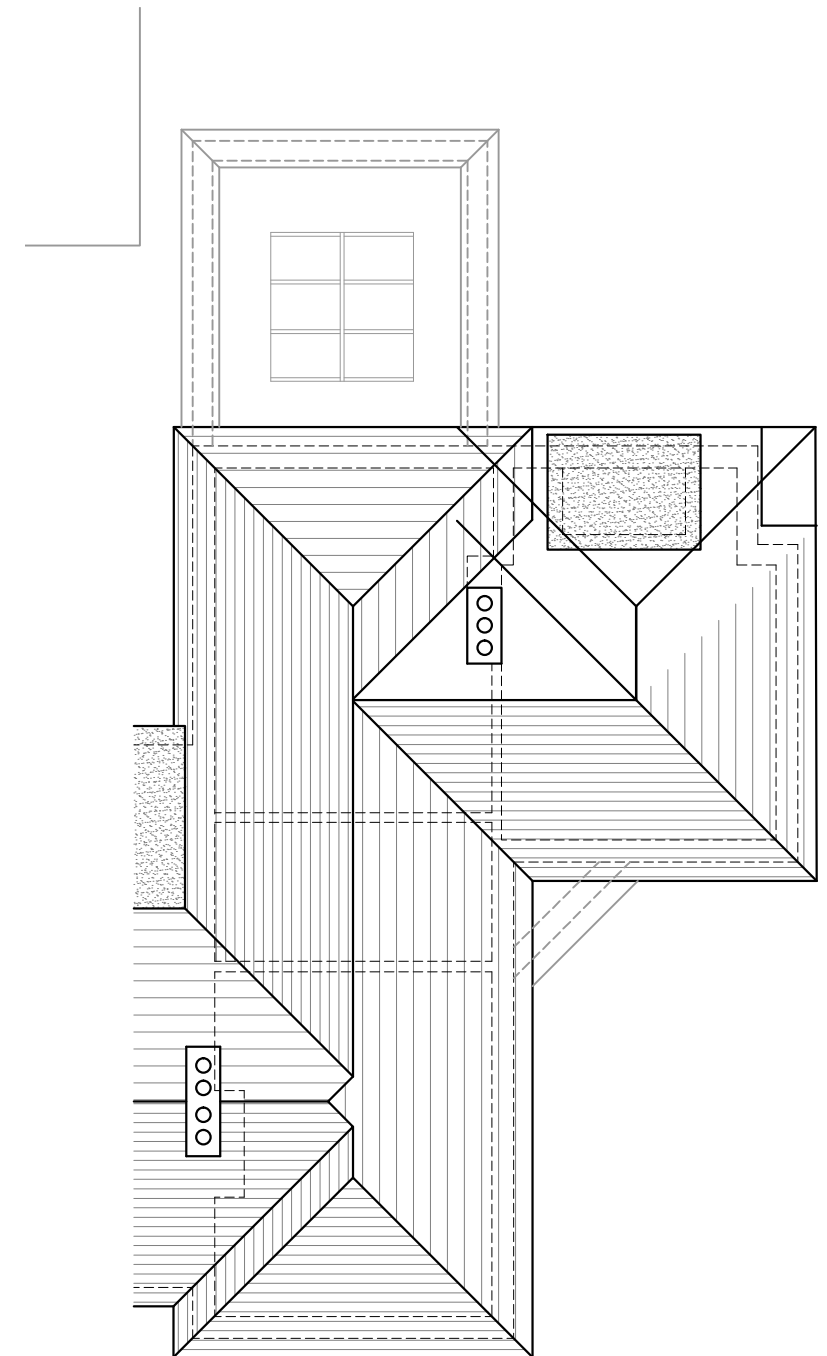

ROOF PLAN

E X I S T I N G

halshaw
architecture ltd

• Tel: 07734815214 • www.halshawarchitecture.co.uk • Email: info@halshawarchitecture.co.uk •

Revisions
/

This drawing remains the property of Halshaw Architecture Ltd, and it may not be reproduced without the express permission of Halshaw Architecture Ltd.
Use figured dimensions over scaled dimensions. Verify all dimensions and advise Halshaw Architecture Ltd, of any discrepancies before commencement.

Project
63 SURRENDEN ROAD,
FOLKESTONE, KENT, CT19 4EA.

Title
EXISTING FLOOR PLANS

Scale	Date	Drawing Number	Revision
1:100 @ A3	July '23	239-002	/