


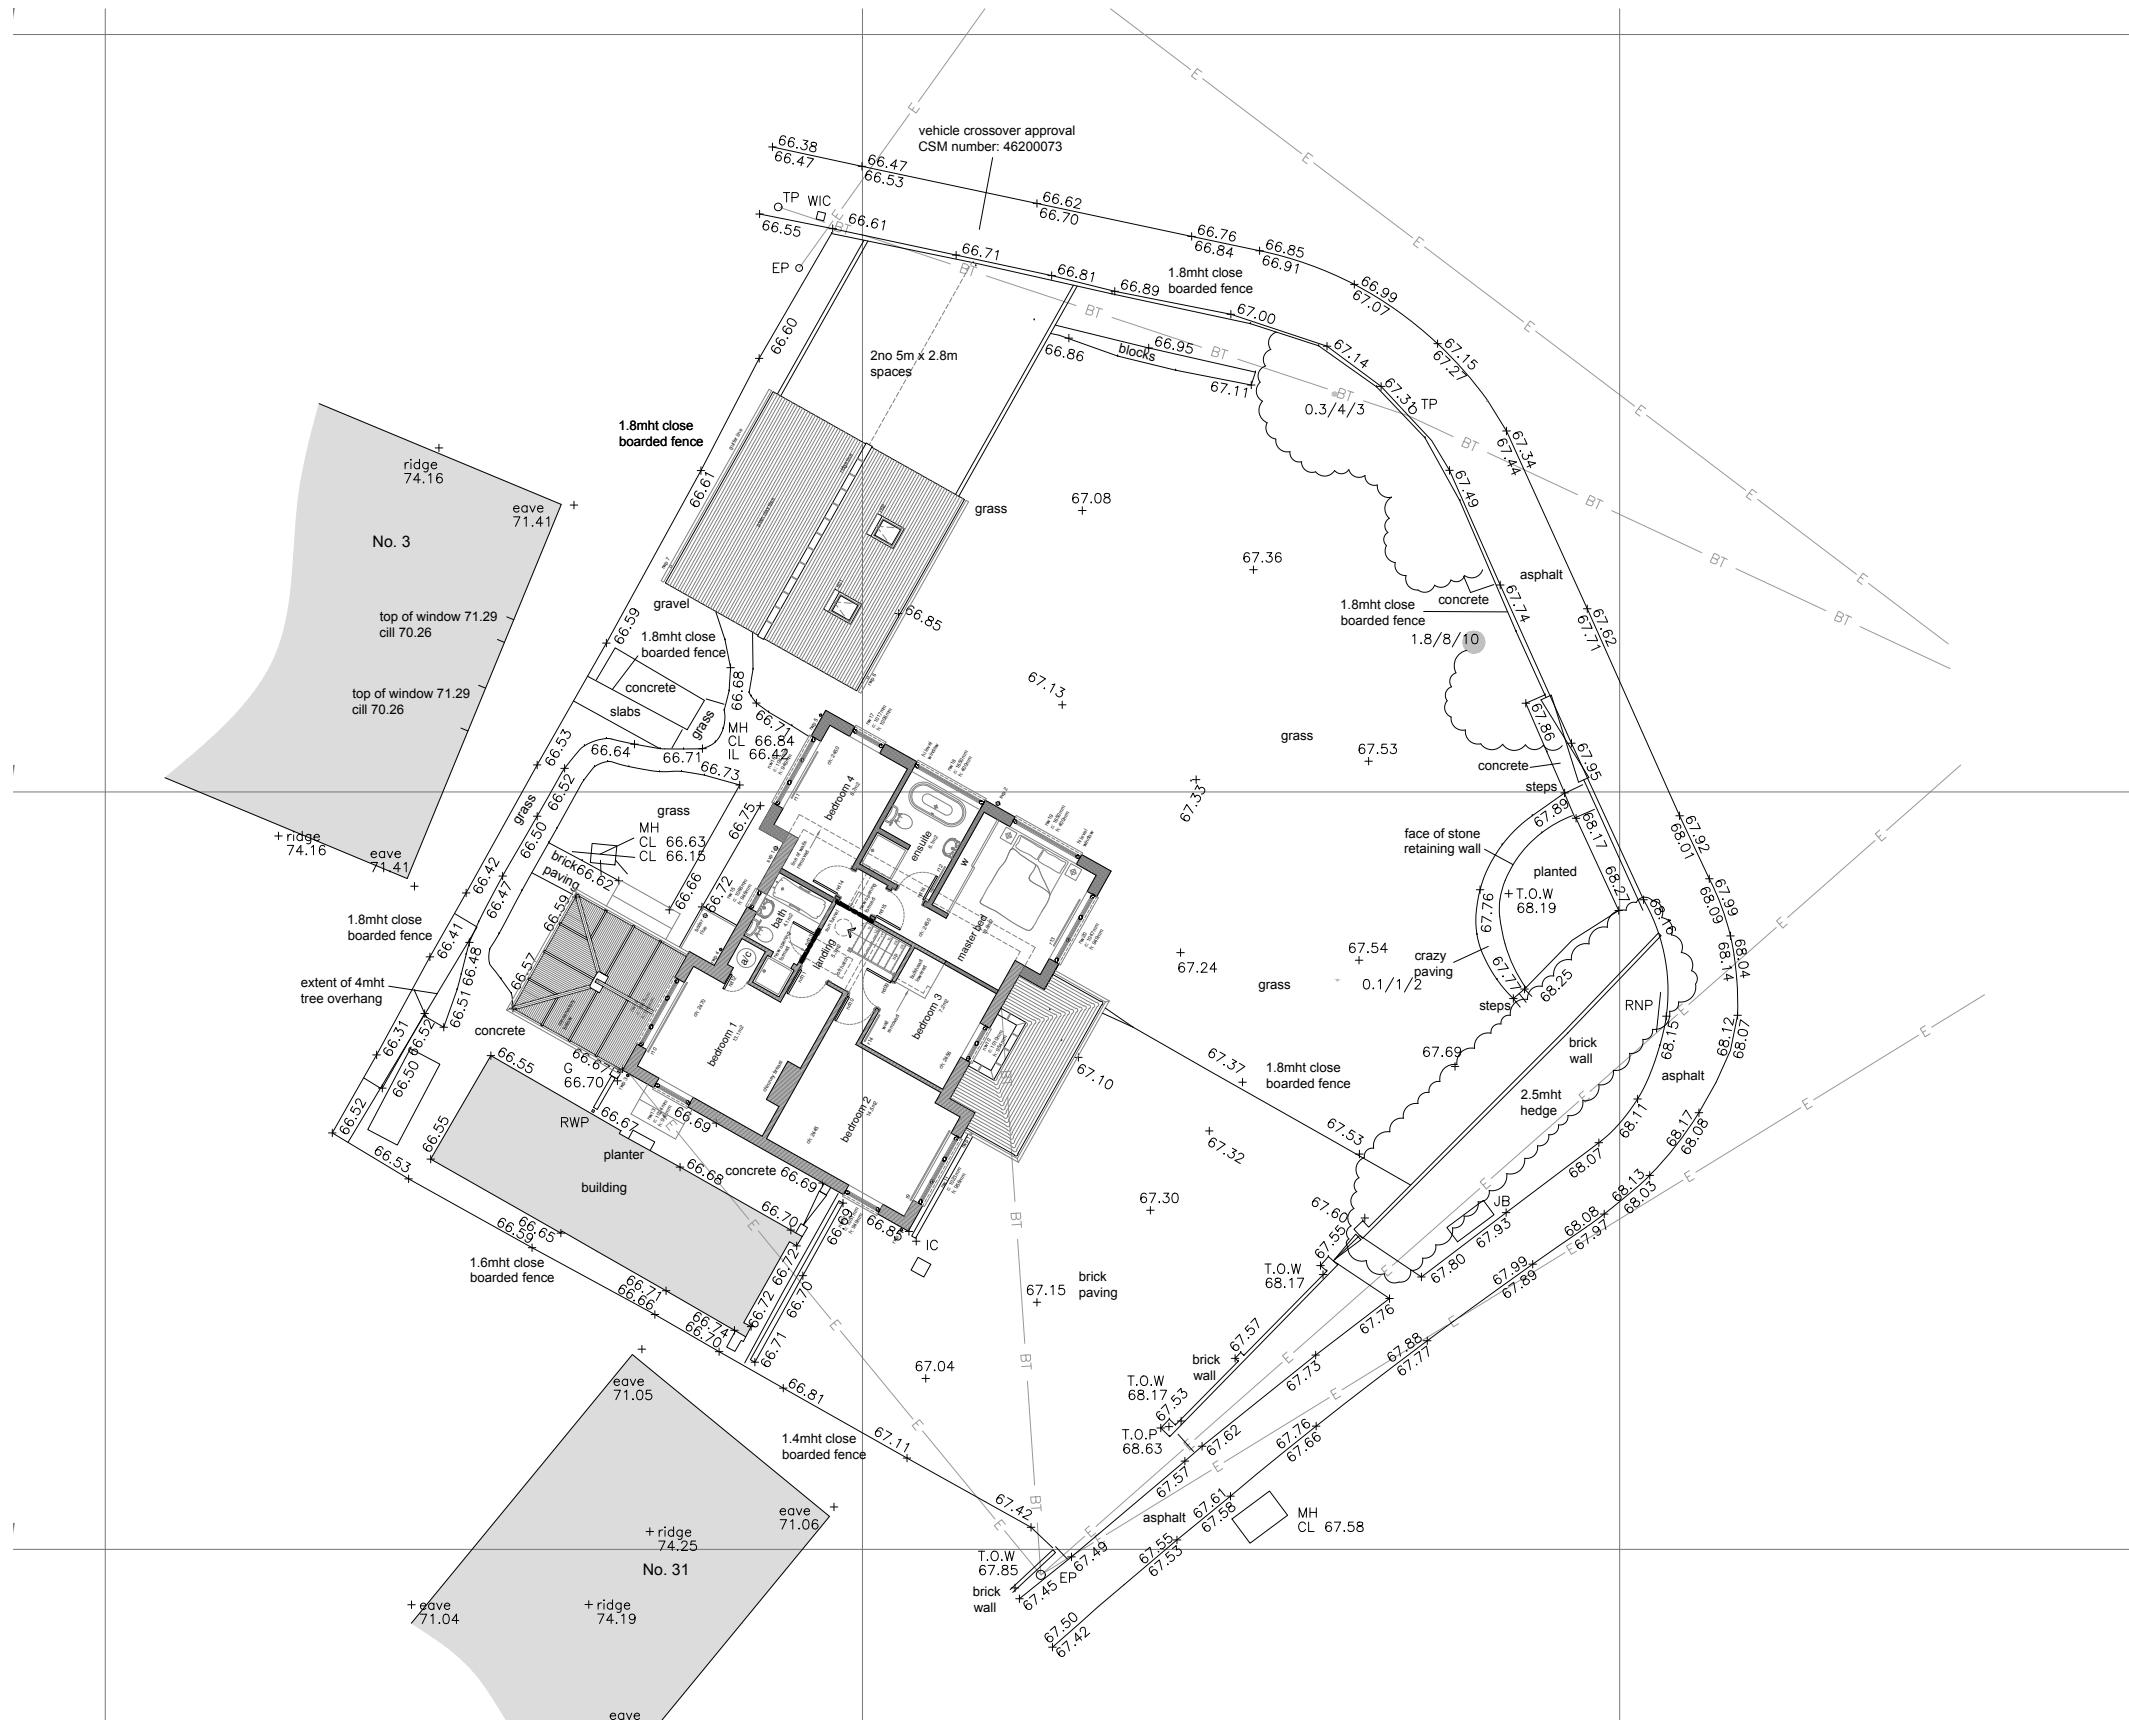

Site Plan As Proposed (First Floor)

GENERAL NOTES:

This drawing is the property and copyright of **XMARC ARCHITECTURE** and should not be copied or reproduced without written consent.

Action will be taken against unauthorised use.


All dimensions should be verified and checked on site prior to any work commencing and if required **XMARC ARCHITECTURE** should be notified of any subsequent discrepancies immediately.

Contractors shall provide their own setting out drawings where deemed necessary.

All structural works are to be detailed, confirmed and approved by a relevant Structural Engineer.

DO NOT SCALE OFF OF THIS DRAWING.

SCALE BAR:

 

SITE AREA:

723m2 (approx)

NORTH:



CLIENT:

Mr M Furninger

PROJECT DESCRIPTION:

Extension & Garage

DRAWING STATUS:

Planning

SITE LOCATION:

The Willows, 33 Swan Lane, Sellindge,
Kent, TN25 6EU

DRAWN BY:

MPF

DRAWING SIZE:

A3

DRAWING TITLE:

Site Plan As Proposed (First Floor)

DRAWING DATE:

February 2024

DRAWING SCALE:

1:200

DRAWING REVISION NOTE:

A: Client Revisions 21.02.2024

DRAWING REVISION:

A

DRAWING NUMBER:

23_03_205

A:
E:
T:
W:

