




2

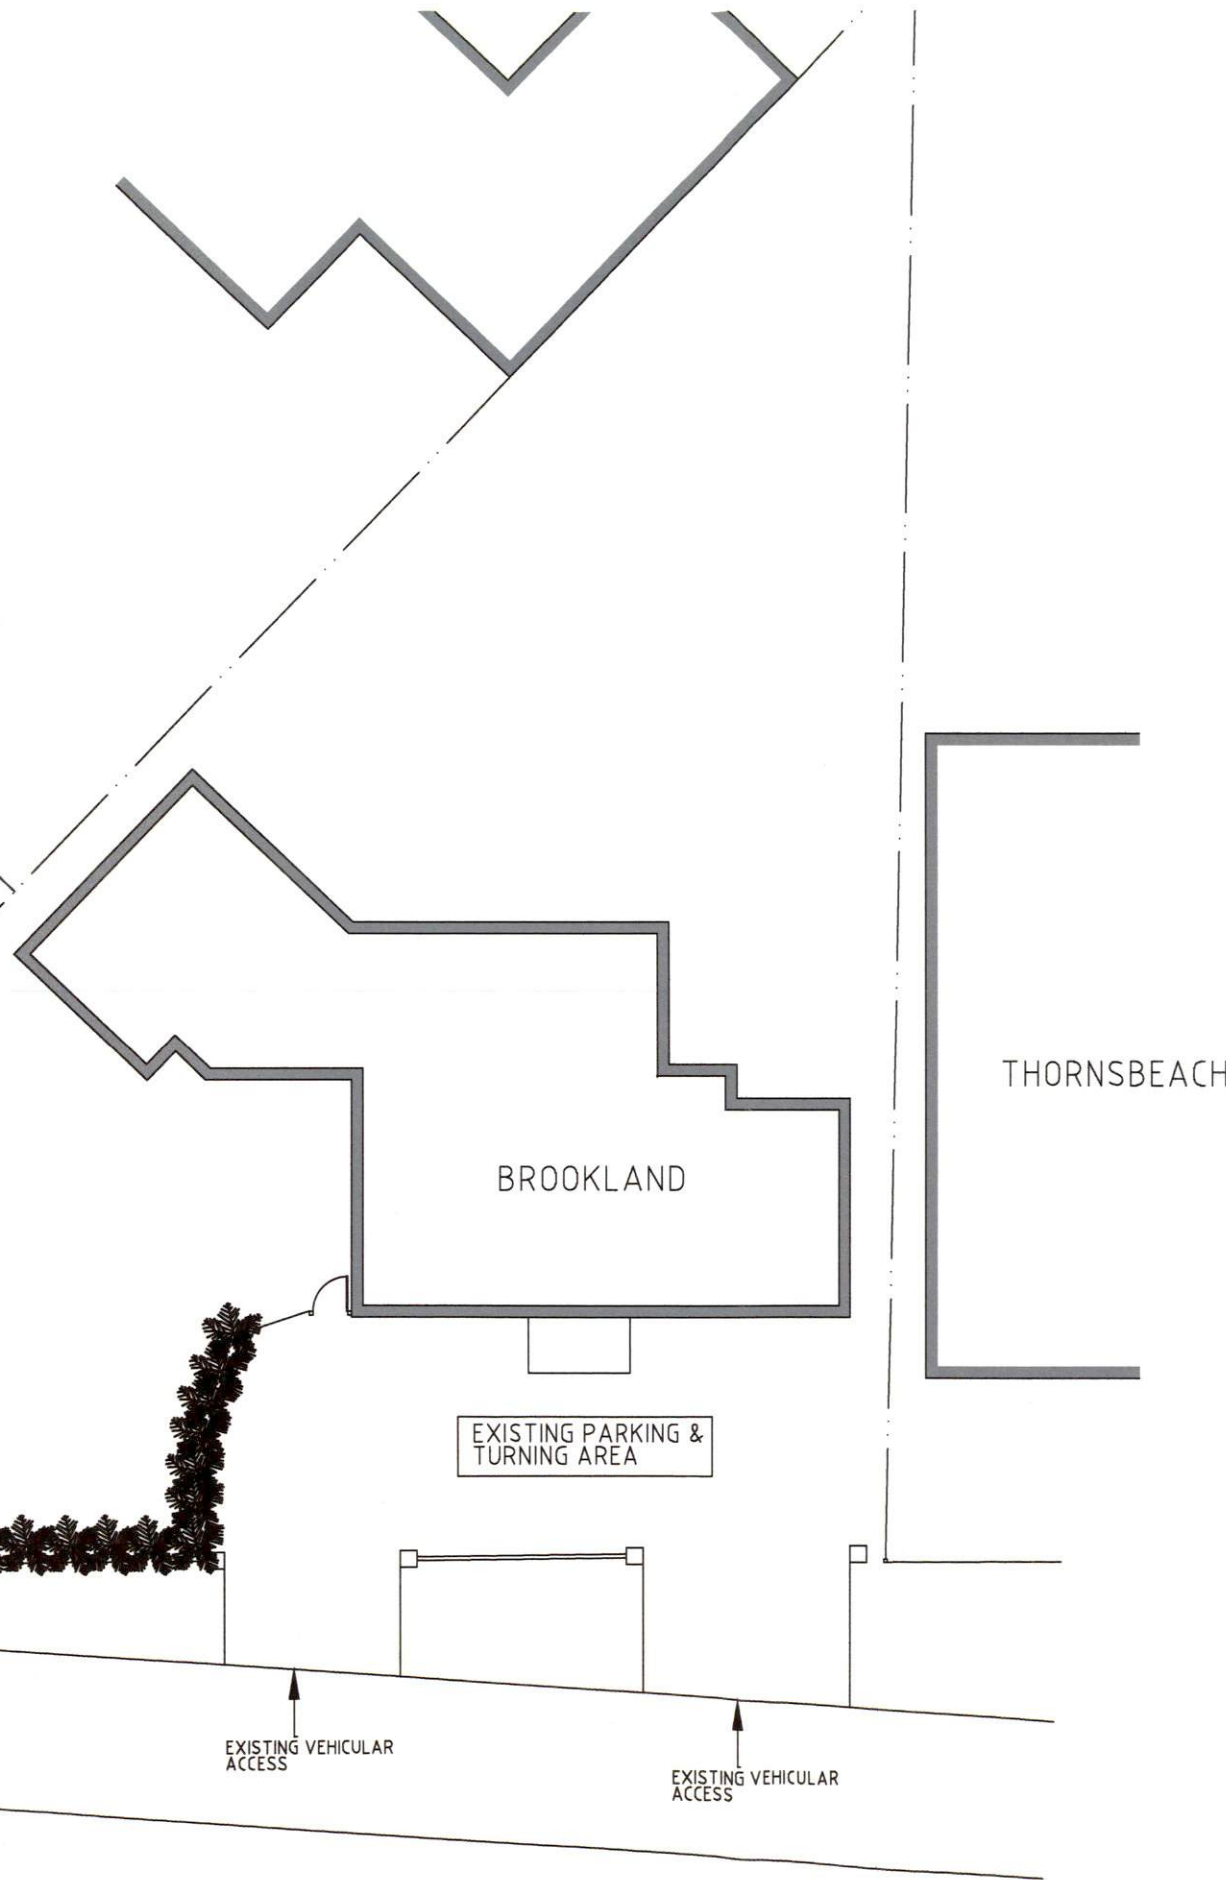


SITE PLAN (existing)

SCALE (metres) - 1:200

120 FEB 2024

NOTES

ALL DIMENSIONS SHOWN MUST BE CHECKED ON SITE PRIOR TO CONSTRUCTION

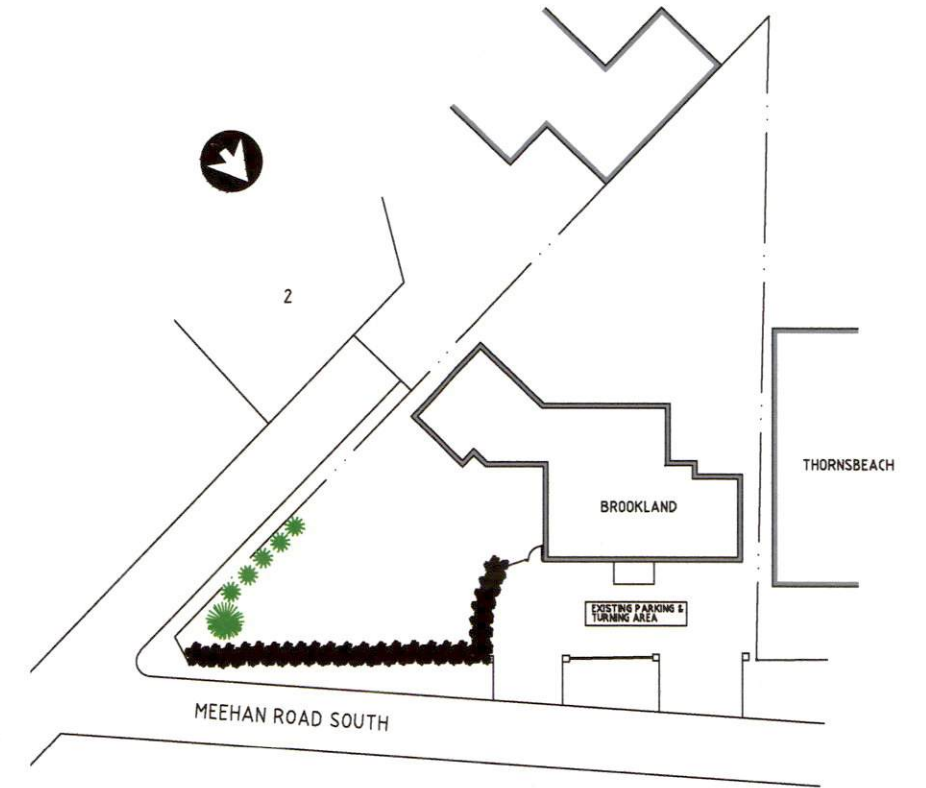

BLOCK PLAN (existing) Scale 1:500

Revision	
Title PROPOSED DETACHED GARAGE BROOKLANDS MEEHAN ROAD SOUTH GREATSTONE NEW ROMNEY KENT	Client MR M PEARCE BROOKLANDS MEEHAN ROAD SOUTH GREATSTONE NEW ROMNEY KENT
Type of Drawing EXISTING SITE & BLOCK PLAN	Drawn By NS
Date FEBRUARY 2024	Scale 1:200 & 1:500 (Print @ A3)
Drawing No 24002/B/01	Revision

Nigel Seymour
Design Services
Tel: 01797 363558