


1. THE COPYRIGHT OF THIS DRAWING IS VESTED IN TARGET CARBON MANAGEMENT AND IT MAY NOT BE REPRODUCED IN WHOLE OR PART OR USED FOR THE MANUFACTURE OF ANY ARTICLE WITHOUT THE EXPRESS PERMISSION OF THE COPYRIGHT HOLDERS.

2. WORK TO FIGURED DIMENSIONS ONLY. SITE DIMENSIONS TO BE CHECKED

3. THIS DRAWING IS TO BE READ IN CONJUNCTION WITH ALL RELEVANT ARCHITECTS, SERVICE ENGINEER'S AND TARGET CARBON MANAGEMENT DRAWINGS AND SPECIFICATIONS.

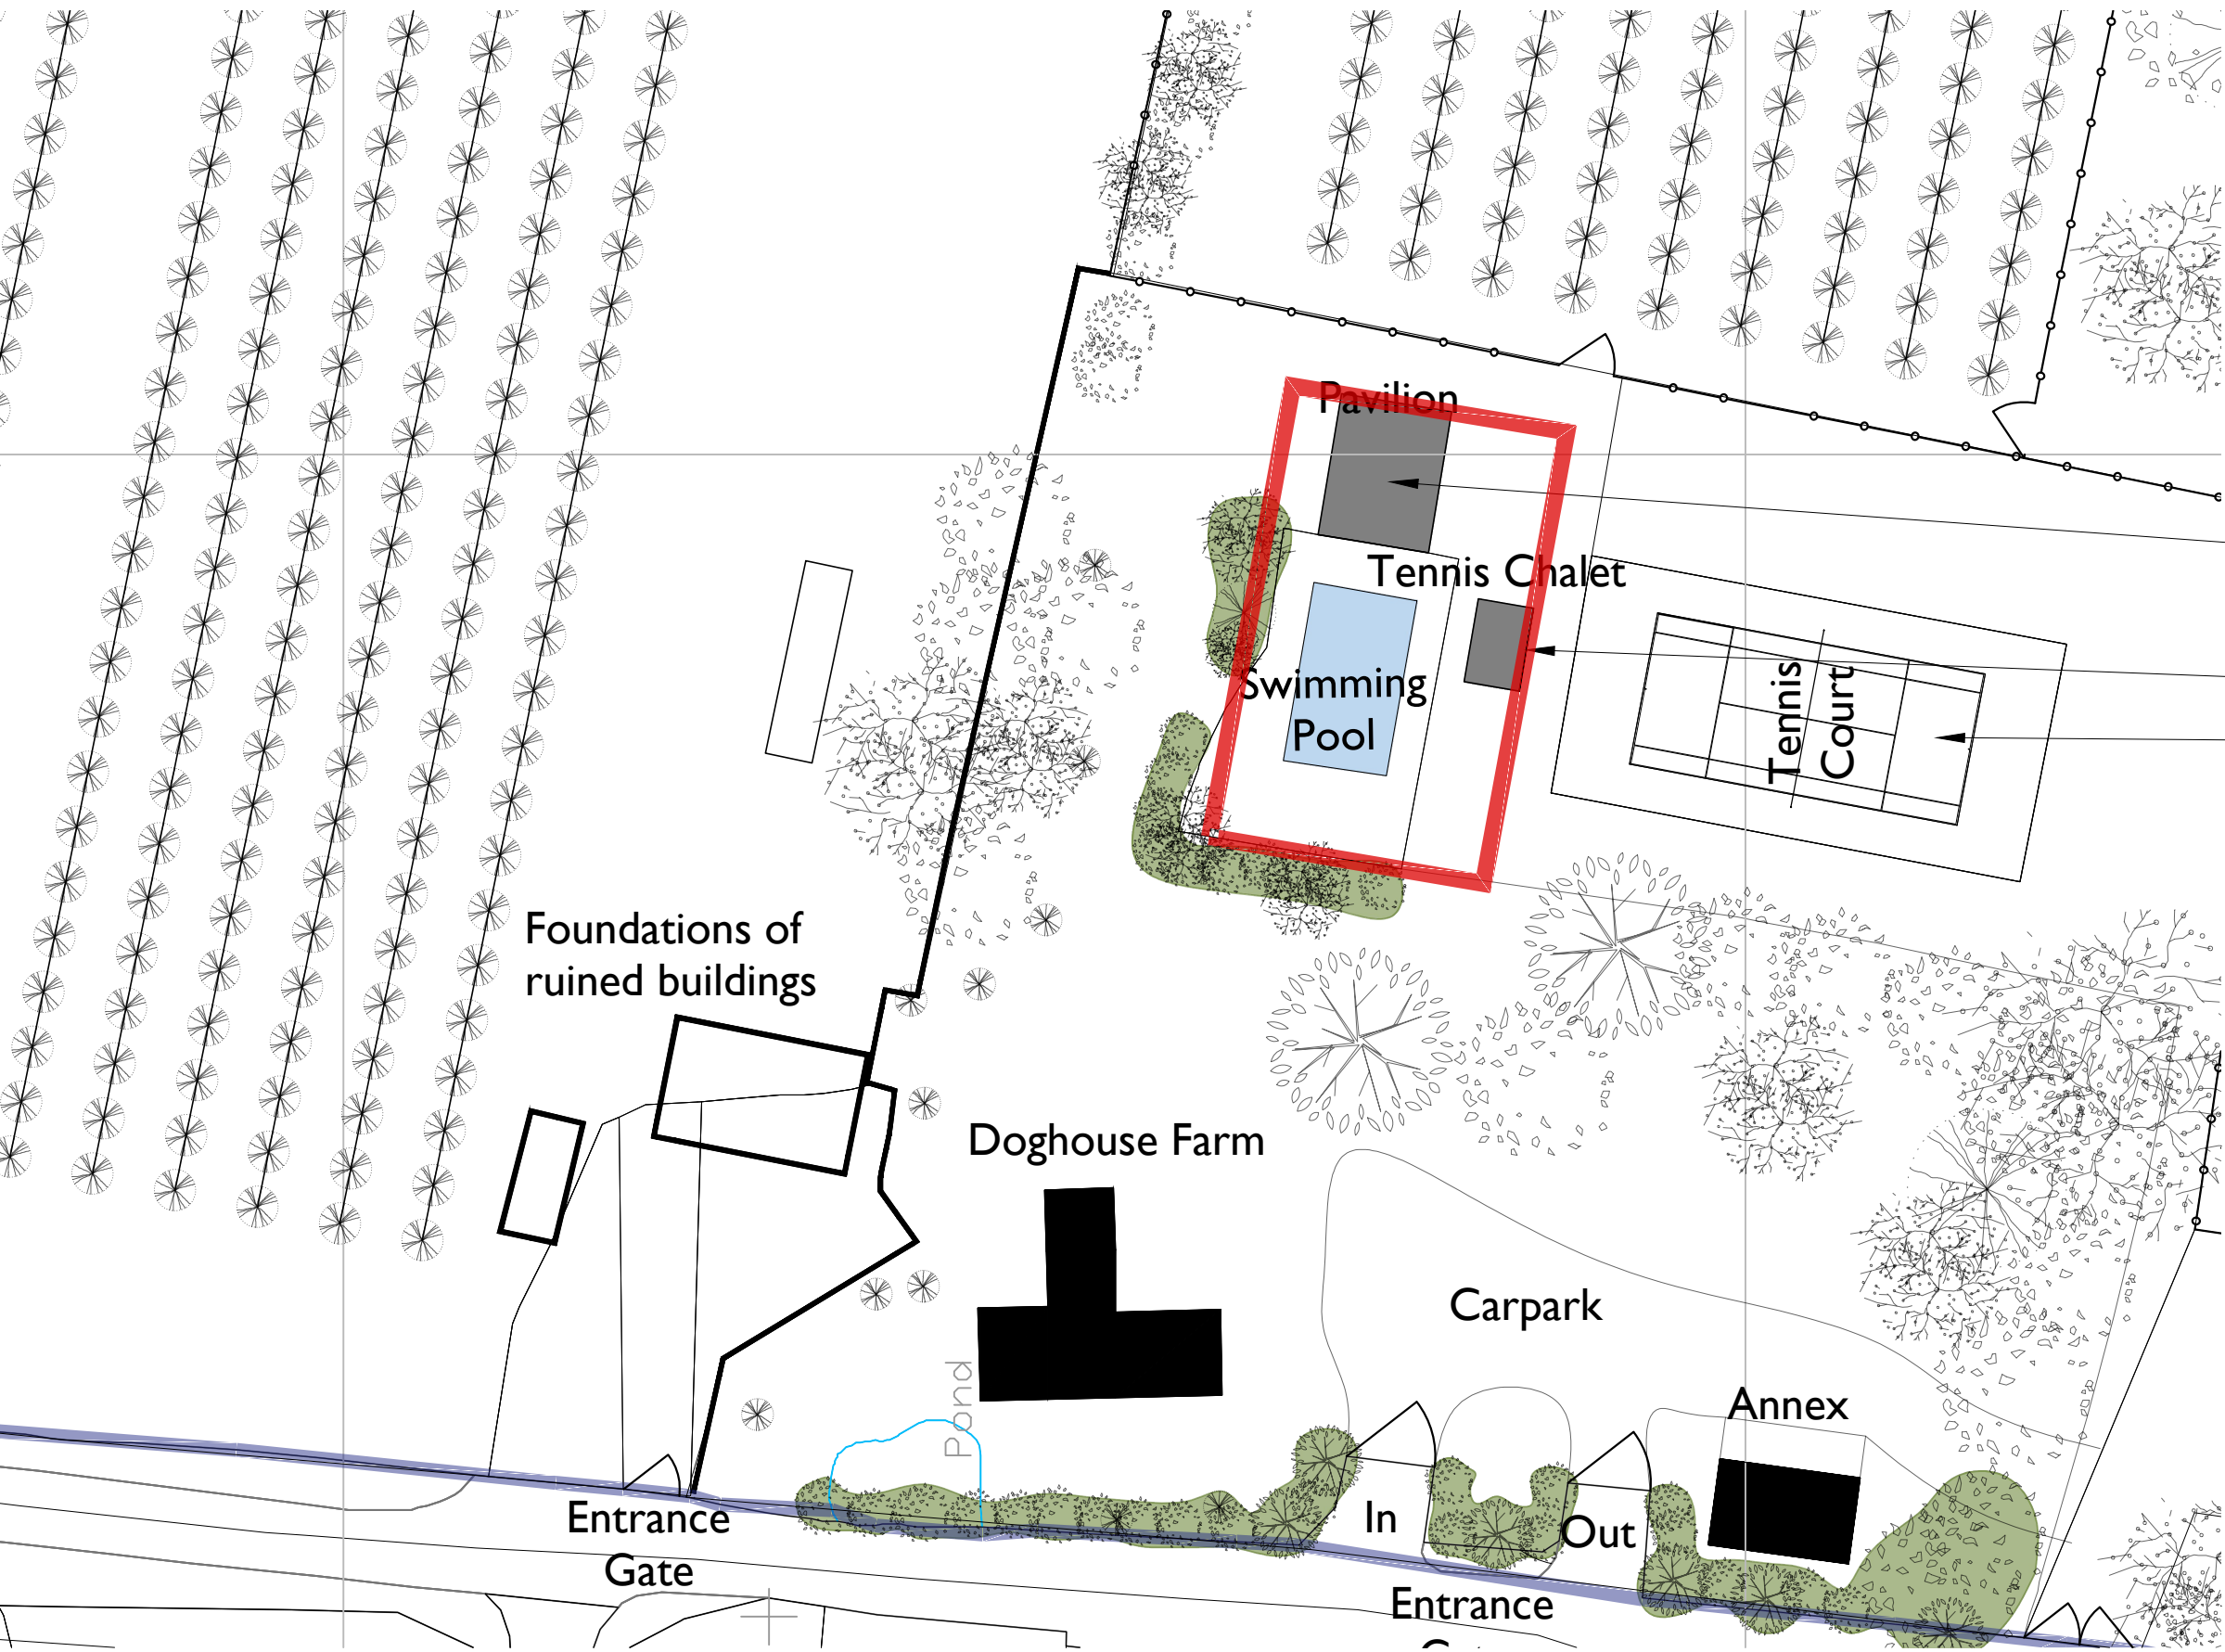

Existing Pool House
Existing Pool House

Existing Tennis Chalet
To be retained

Existing Tennis Court
To be retained

REV:	DESCRIPTION:	BY:	DATE:
STATUS: Planning			

CLIENT:	Mr Safdar
---------	-----------

ARCHITECT:	Target Carbon Management
------------	--------------------------

SITE:	Dog House Farm - Swimming Pool
-------	--------------------------------

TITLE:	Existing Site Plan Swimming Pool Enclosure
--------	---

SCALE:	DATE:	DRAWN:	CHECKED:
1/500	28.11.23	WRJ	//
PROJECT NO:	DRAWING NO:	REVISION:	
2111	P_102	/	

Site Plan
1:500

