


1. THE COPYRIGHT OF THIS DRAWING IS VESTED IN TARGET CARBON MANAGEMENT AND IT MAY NOT BE REPRODUCED IN WHOLE OR PART OR USED FOR THE MANUFACTURE OF ANY ARTICLE WITHOUT THE EXPRESS PERMISSION OF THE COPYRIGHT HOLDERS.

2. WORK TO FIGURED DIMENSIONS ONLY. SITE DIMENSIONS TO BE CHECKED


3. THIS DRAWING IS TO BE READ IN CONJUNCTION WITH ALL RELEVANT ARCHITECTS, SERVICE ENGINEER'S AND TARGET CARBON MANAGEMENT DRAWINGS AND SPECIFICATIONS.

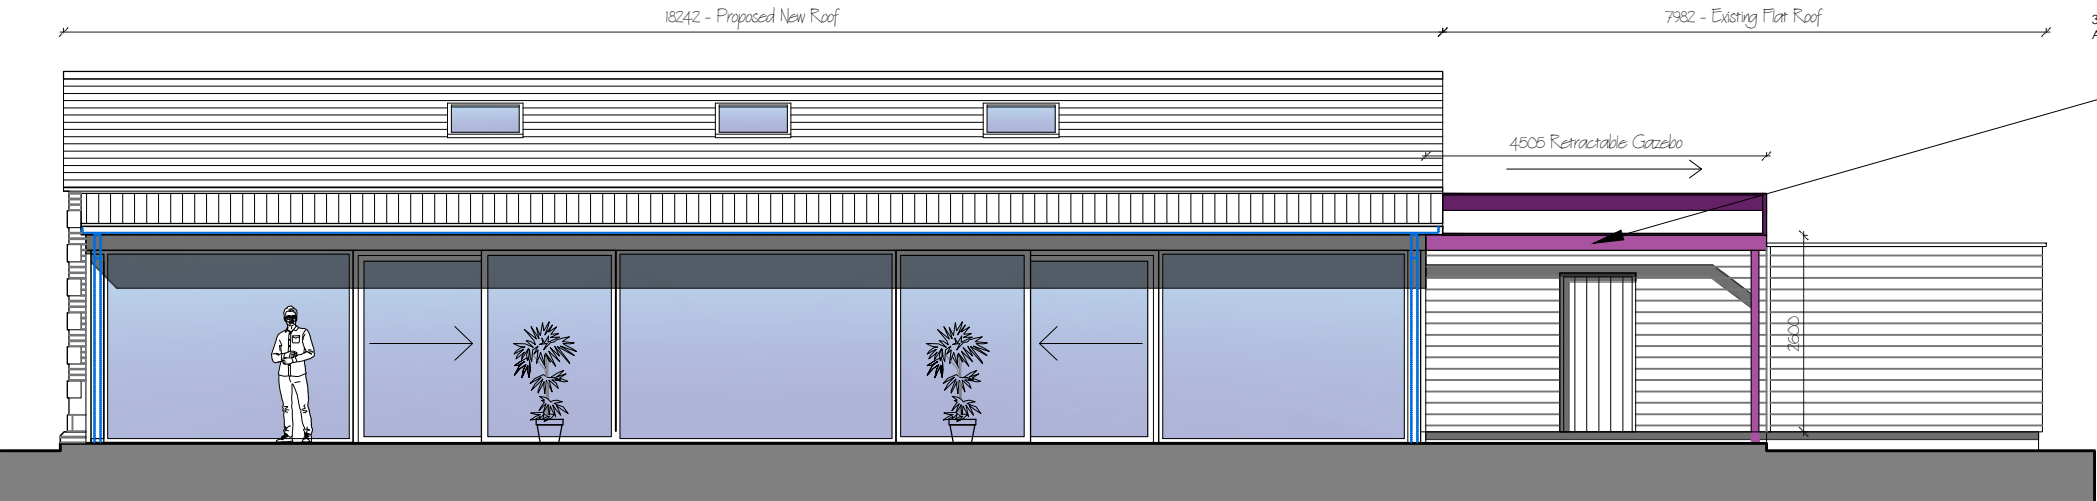

Proposed South Elevation
1:100

Steel Frame Retractable Gazebo


- Steel frame gazebo
- Retractable canvas roof to provide Solar Shading

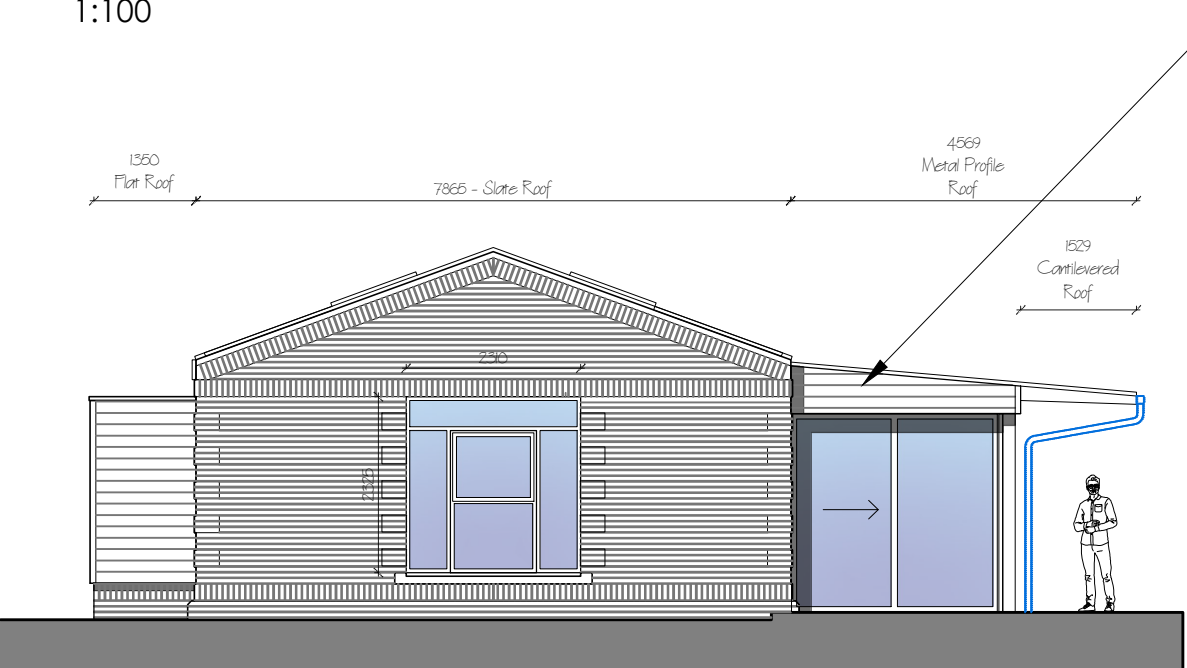

Proposed West Elevation
1:100

Entrance Brick Gable

- Entrance brick gable to be seen from grade 2 listed Dog House Farm.
- Brick and architectural features to reflect styles in Dog house farm and the existing Pool House

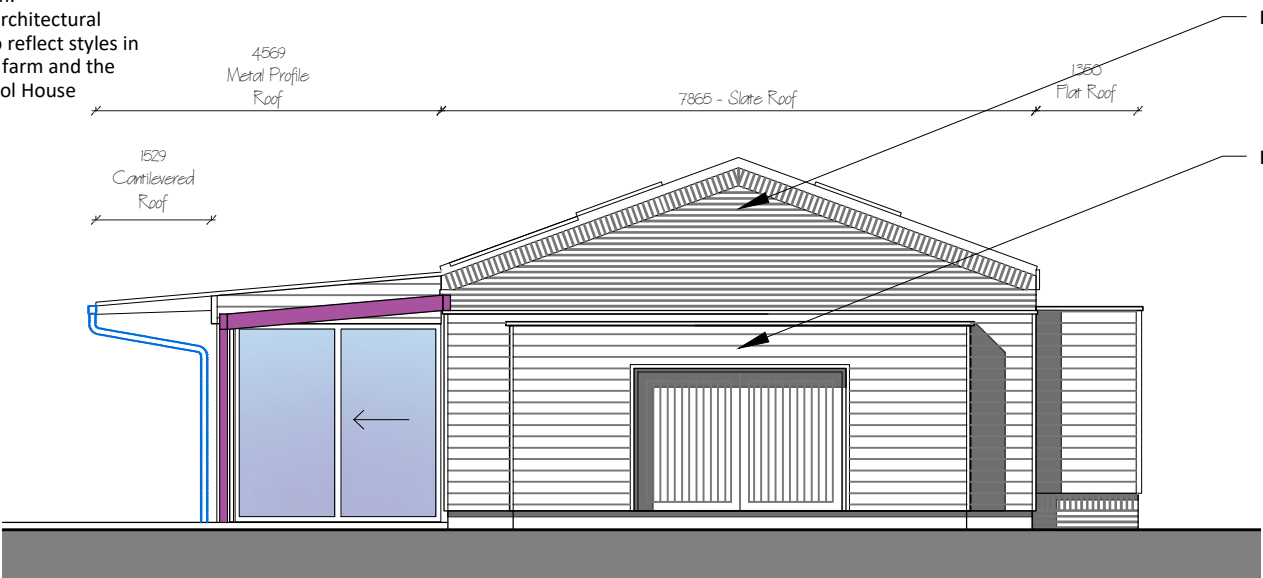


Proposed East Elevation
1:100

Proposed Pool House

- Brick finish to East Gable

Existing Pool House

- Horizontal Timber Cladding fixed to existing pool house. To match proposed cladding to New Pool House

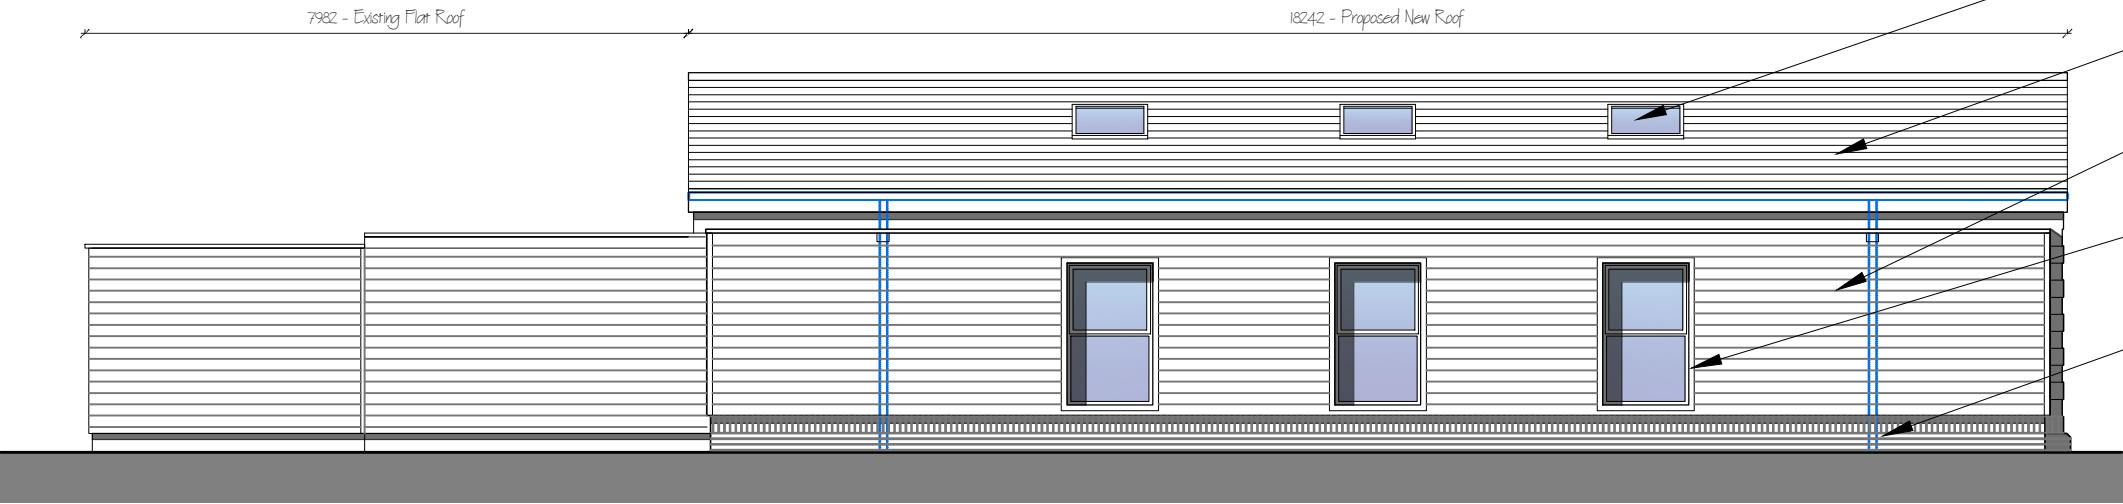

Proposed East Elevation
1:100

Roof Windows

- Double Glazed Roof Windows

Roof Finish

- Slate Roof Finish
- 20 degree Pitch

Wall Finish

- Horizontal Naturally Aged timber cladding

Window

- Double Glazed White Window
- Top Hung Window

Brick

- Soldier Brick Detail below timber cladding

REV:	DESCRIPTION:	BY:	DATE:
STATUS:	Planning		
CLIENT:	Mr Safdar		
ARCHITECT:	Target Carbon Management		
SITE:	Dog House Farm - Swimming Pool		
TITLE:	Proposed Elevations 01 Swimming Pool Enclosure		
SCALE:	1/100	DATE:	13.12.23
PROJECT NO:	2111	DRAWING NO:	P_204
		CHECKED:	WRJ
		REVISION:	//
			C