



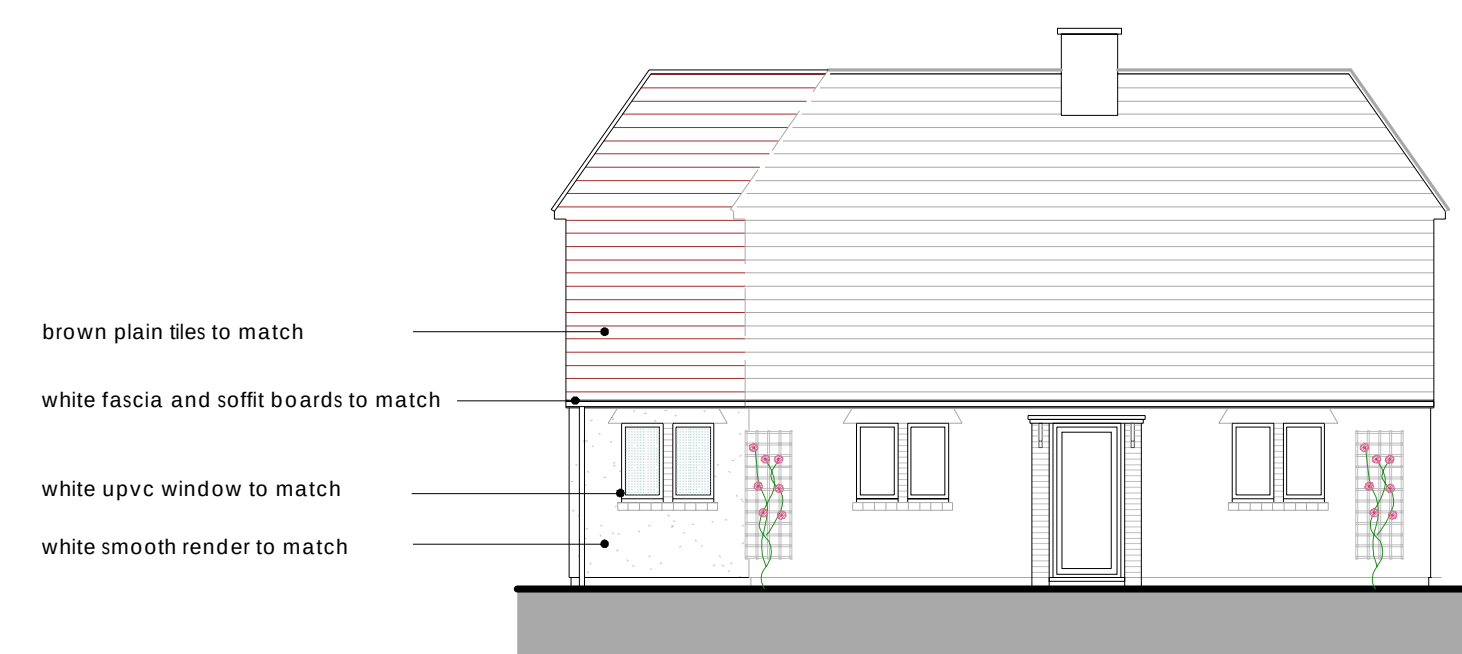

Front Elevation (West) - Proposed




Side Elevation (North) - Proposed

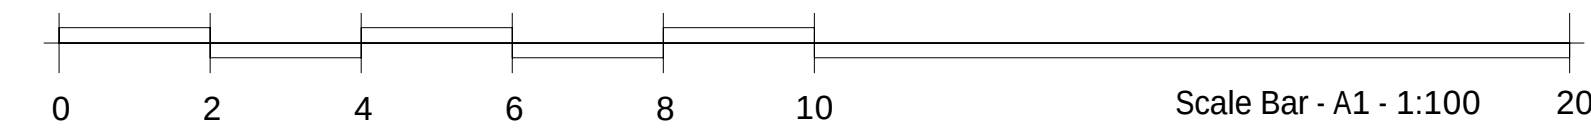


Rear Elevation (East) - Proposed




Side Elevation (South) - Proposed

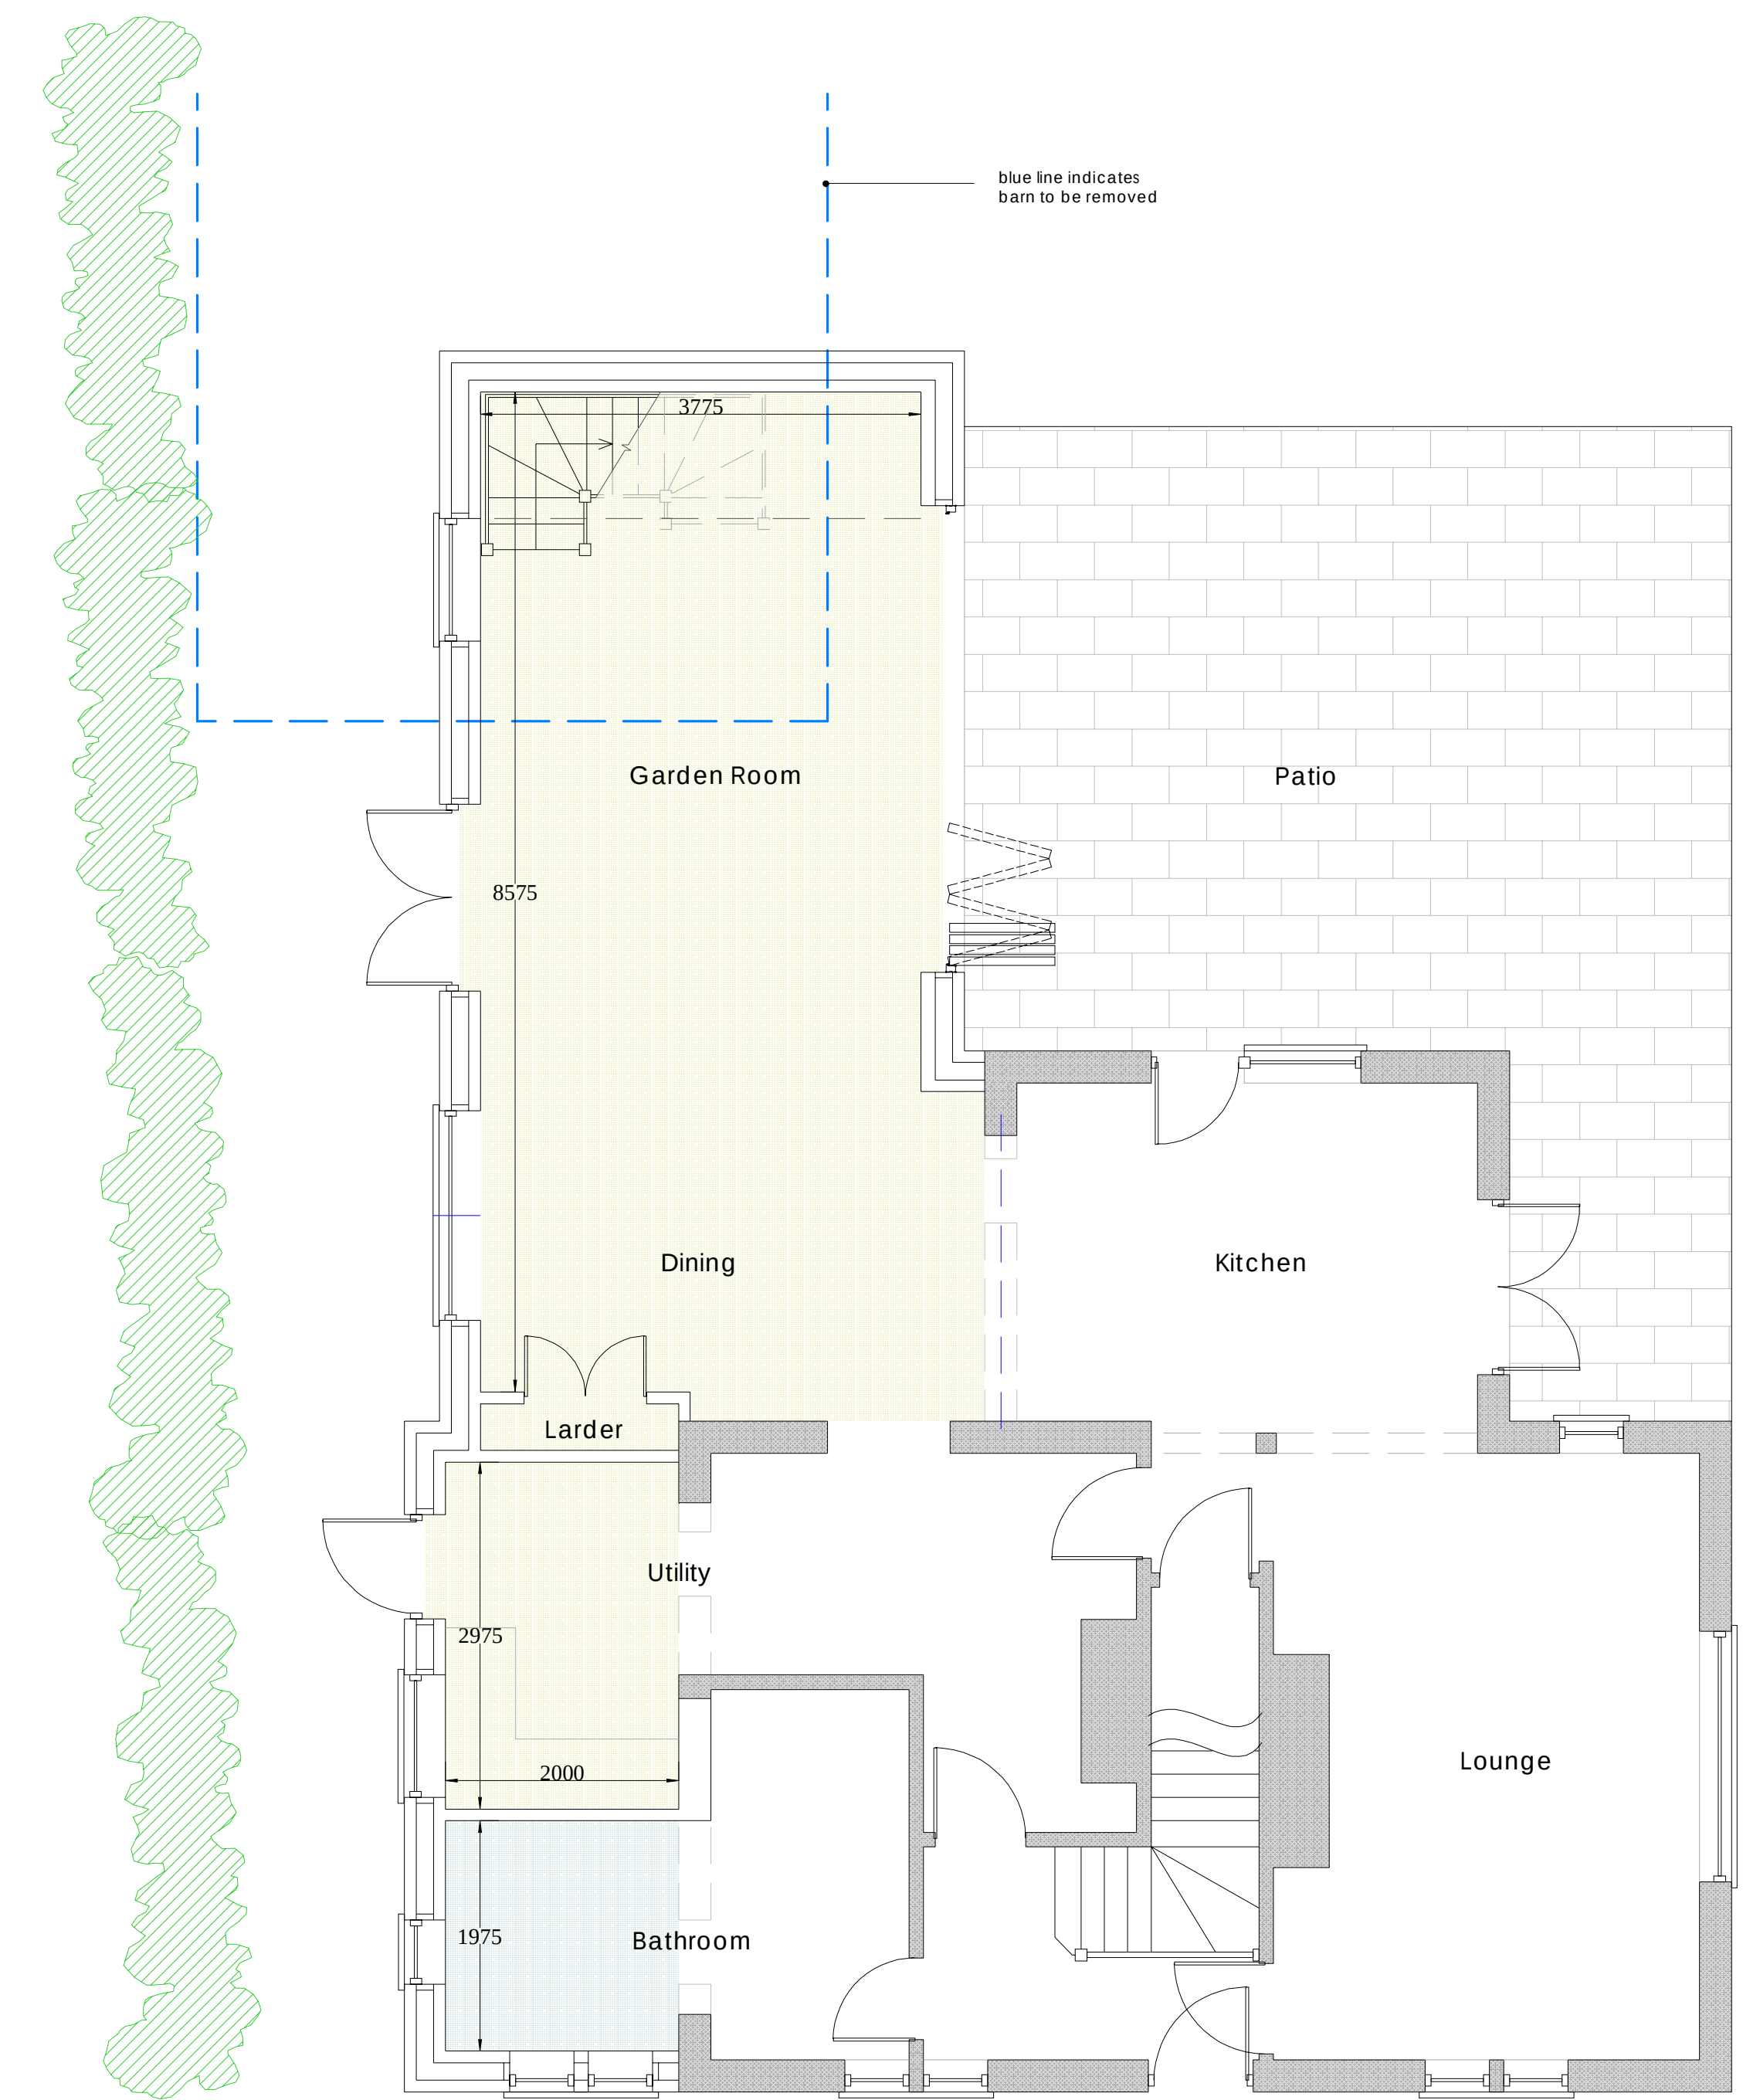


Ground Floor Plan - Proposed

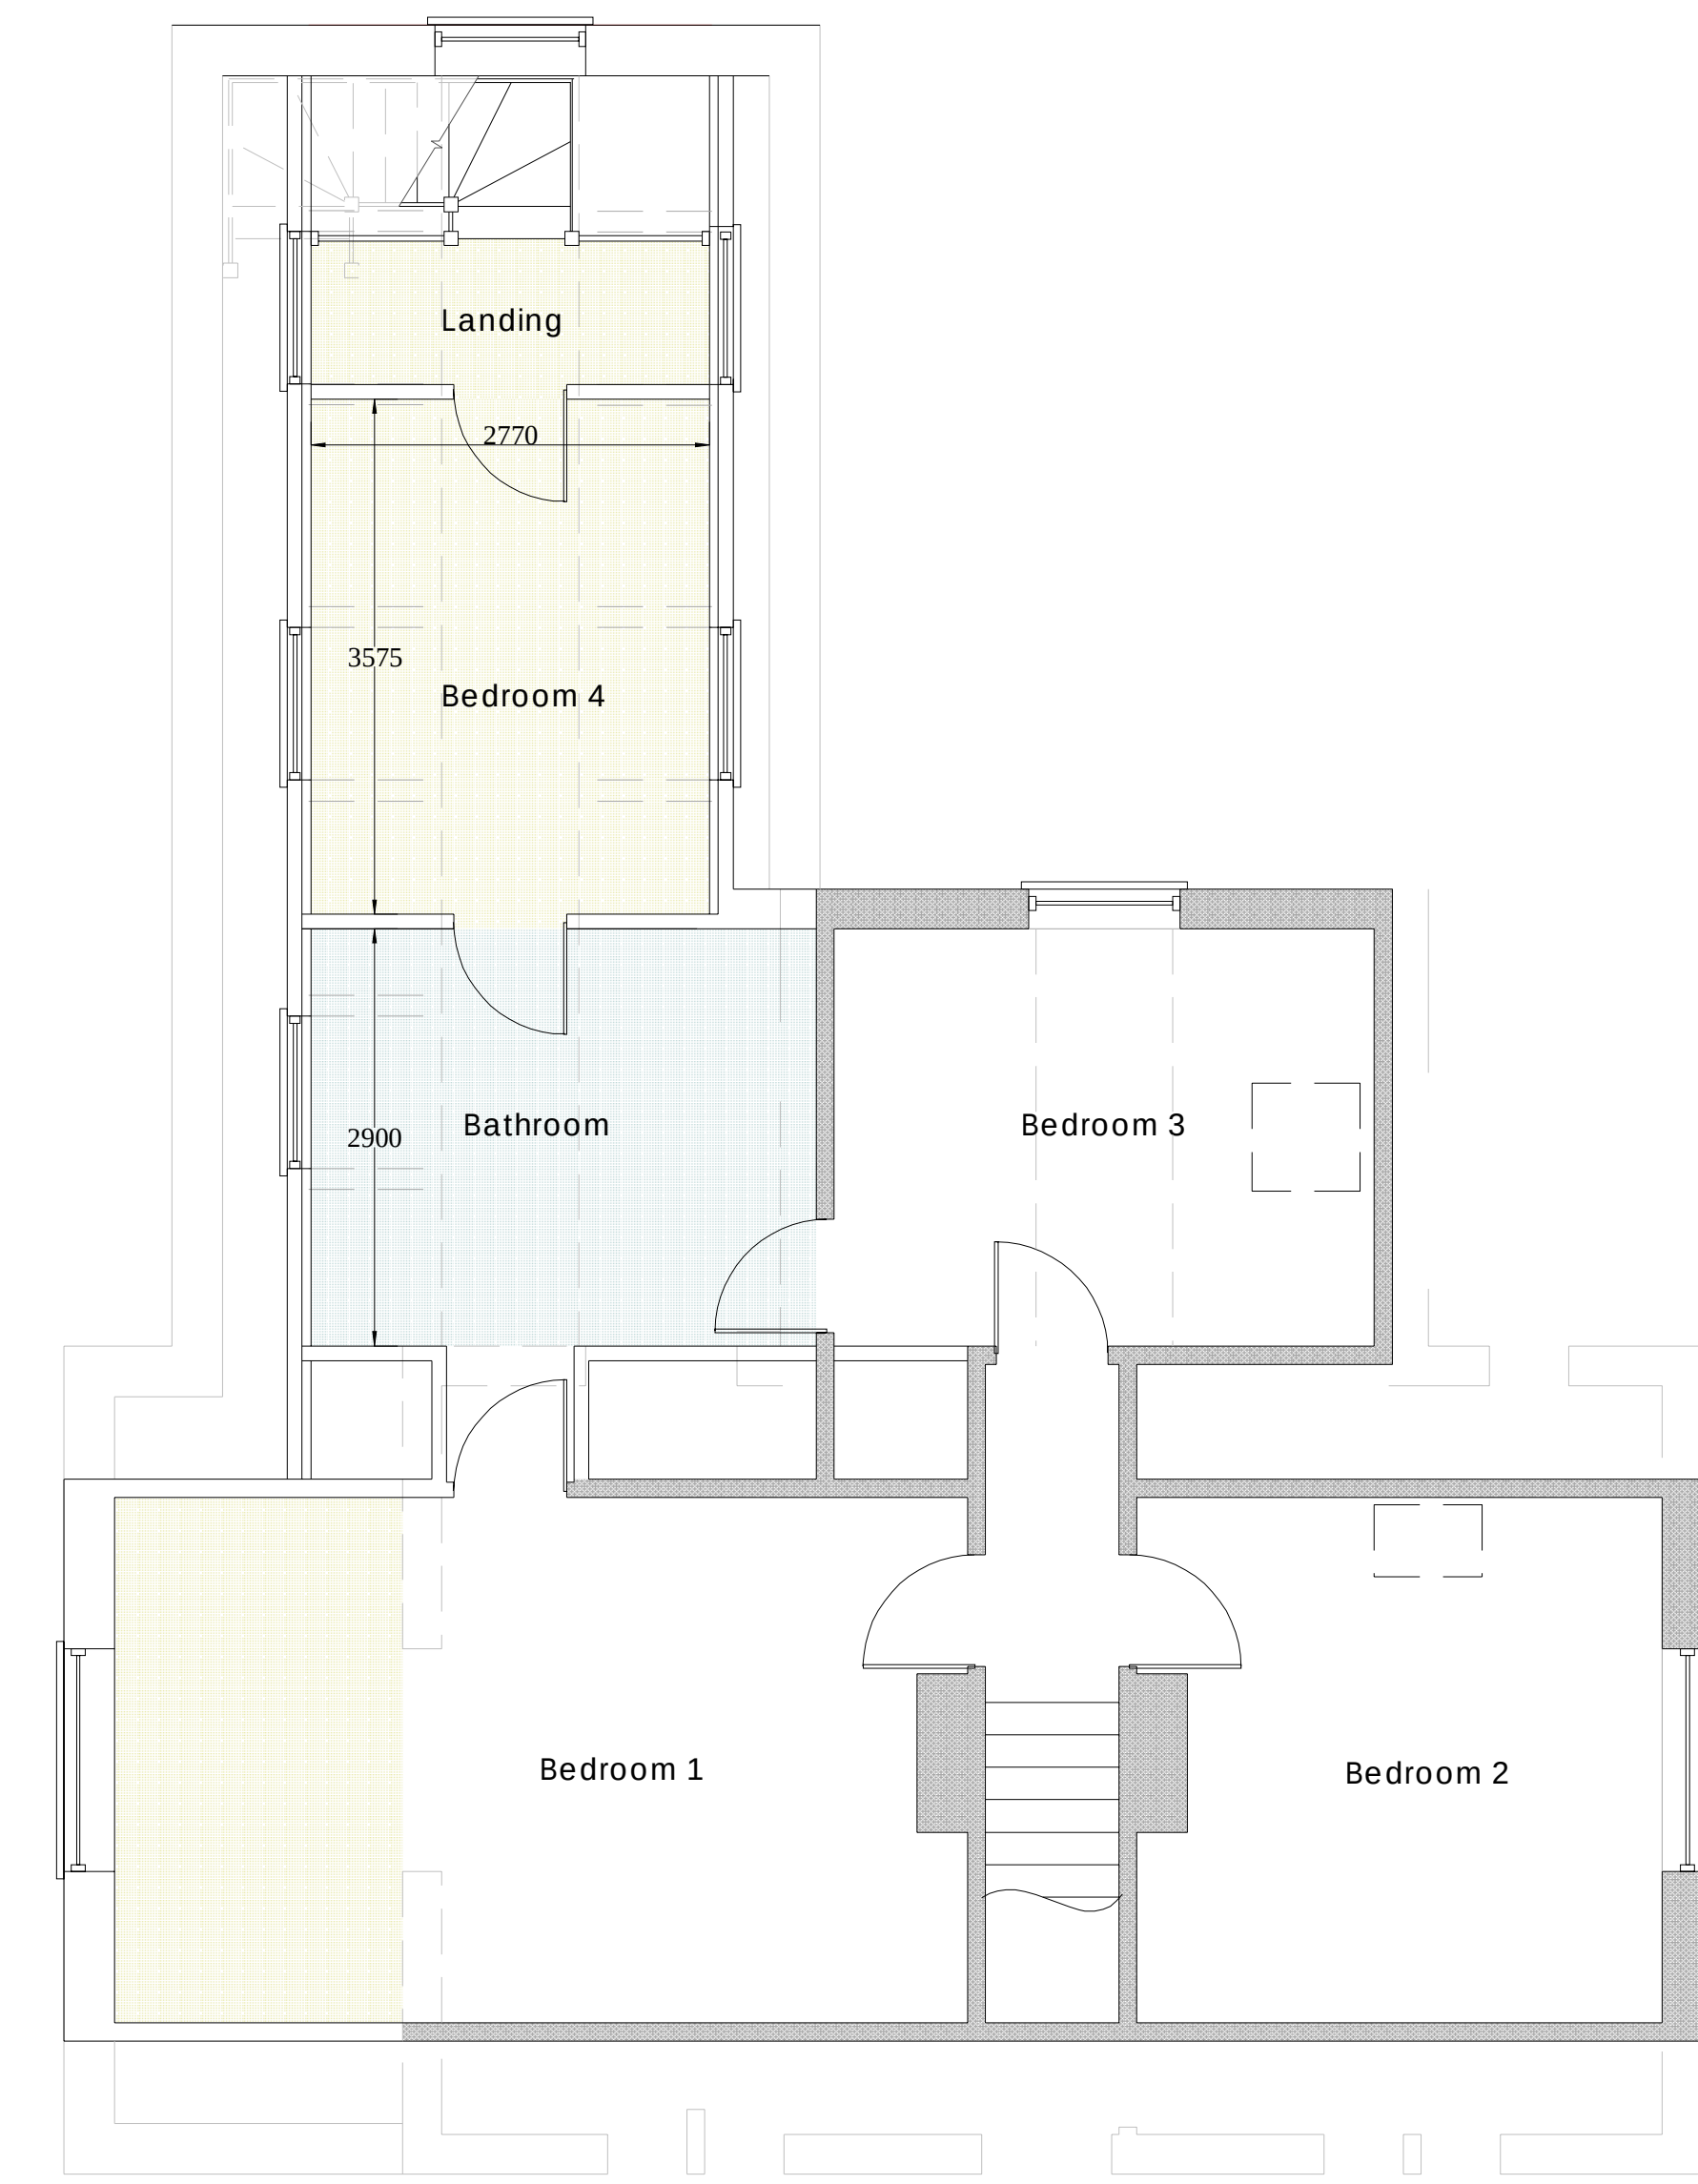

First Floor Plan - Proposed

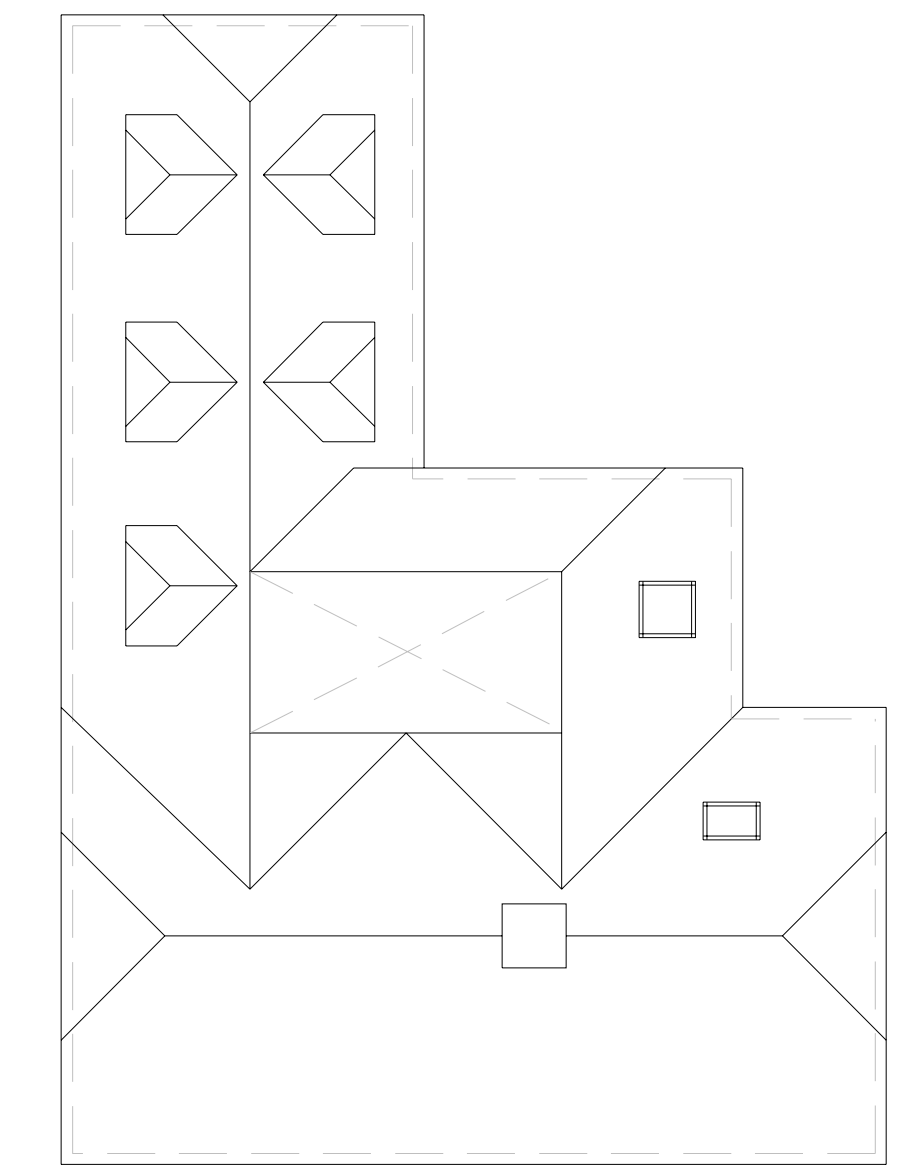

Roof Plan - Proposed (1:100)

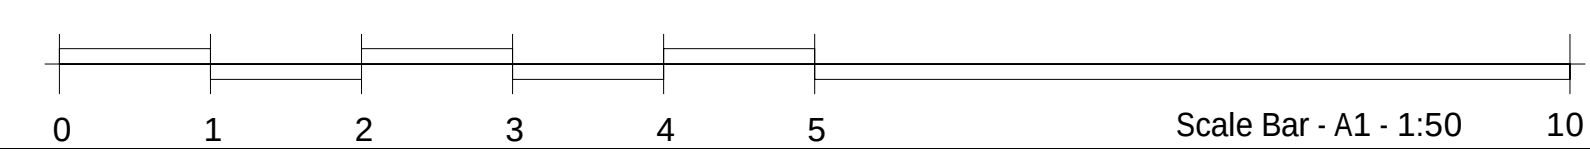

**KENT BUILDING
CONTROL LTD**

PLANNING

rev.	date	amendment
Kent Building Control Ltd Office 5 The Farmhouse Yew Tree Studios Stanford TN25 6DH 01303 656001		
client	Mr M Terry	
project	Hawes Farm Cottage Clavertye Elham CT4 6YE	
drawing title	Two storey side and rear extension Proposed plans and elevations	
scale	1:50/100	date 01.03.24 drawn by JB
dwg no.	KBC/23/146/004	rev. 0