


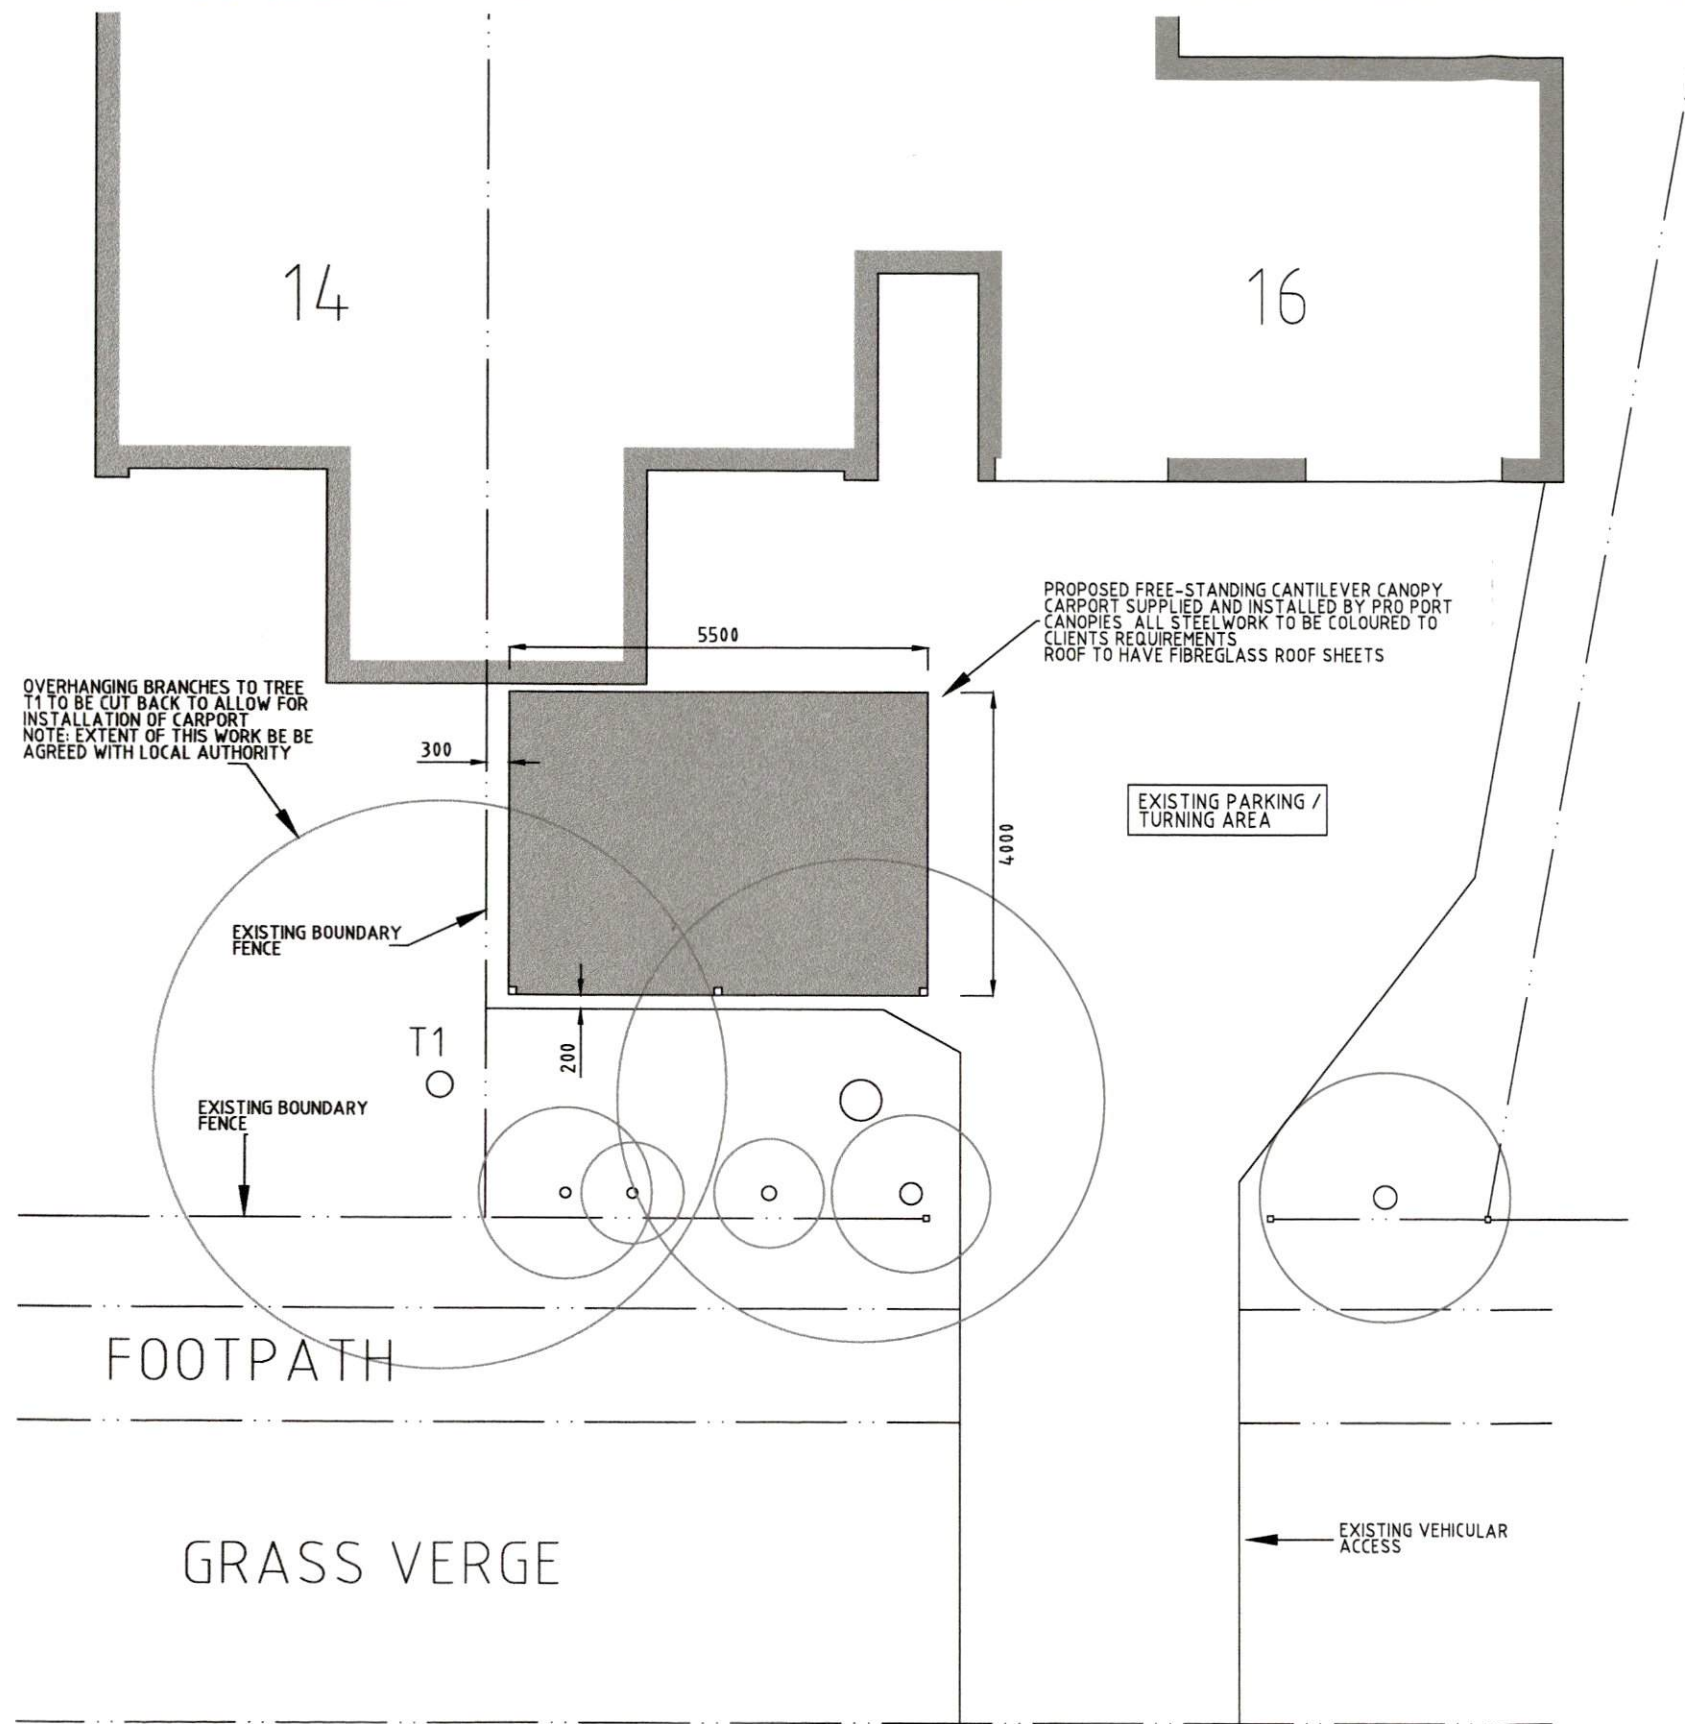


SITE PLAN (proposed)



SCALE (metres) - 1:100

NOTES

ALL DIMENSIONS SHOWN MUST BE CHECKED ON SITE PRIOR TO CONSTRUCTION

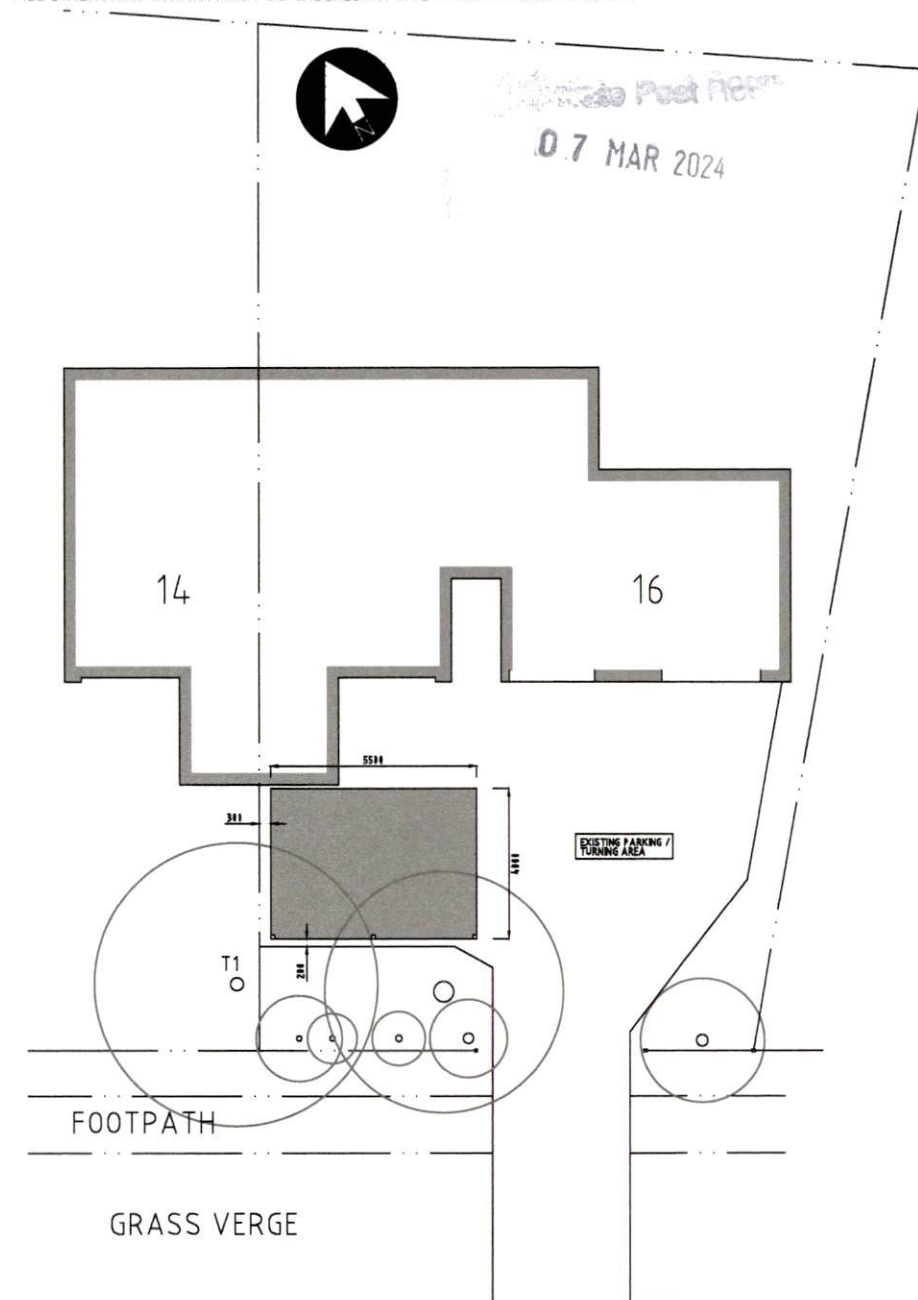

BLOCK PLAN (existing)

Scale 1:200

Revision

Nigel Seymour Design Services Tel: 01797 363558	Title PROPOSED CARPORT 16 LITTLESTONE ROAD NEW ROMNEY KENT	Client MR G PATTINSON 16 LITTLESTONE ROAD NEW ROMNEY KENT
	Type of Drawing PROPOSED PLAN	Drawn By NS
	Date FEBRUARY 2024	Scale 1:100 & 1:200 (Print @ A3)
	Drawing No 24001/B/02	Revision