


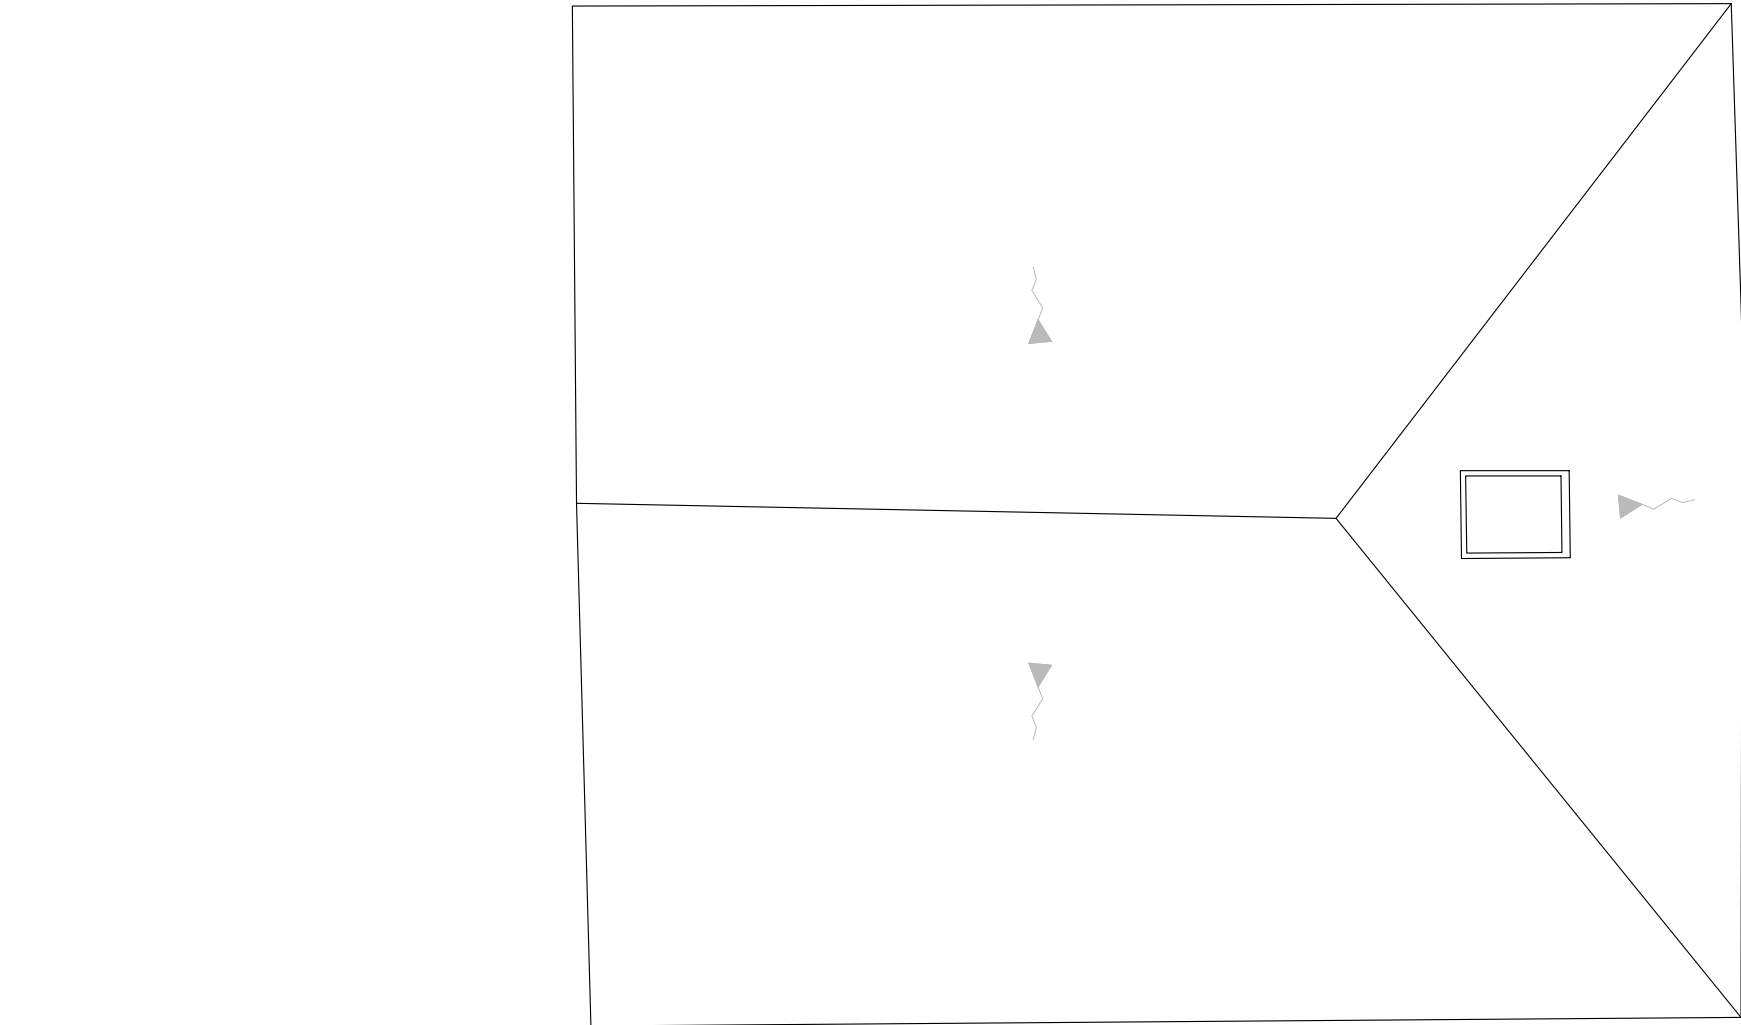

Existing Roof Plan



1:50 Scale Bar



NOTES:

Report all discrepancies, errors and omissions.

Verify all dimensions on site before commencing any work on site or preparing shop drawings.

All materials, components and workmanship are to comply with the relevant British Standards, Codes of Practice and appropriate manufacturers recommendations.

See relevant drawings for all specialist work.

This drawing and design are copyright of James Clague Architects Ltd, company registration number 8664802

| Rev | Date | Description |
|-----|------|-------------|
|-----|------|-------------|

Project Title  
Mr Snelle  
Annexe Refurbishment  
Stone Hill Farm  
Sellinge  
Kent  
TN25 6AJ

Drawing Description  
Existing Roof Plan

Scale  
1:50 at A3

|                  |                |
|------------------|----------------|
| Date<br>Jan 2024 | Drawn By<br>EN |
|------------------|----------------|

JAMES CLAGUE  
ARCHITECTS

40 / 41 Castle Row  
Canterbury, Kent CT1 2QY  
T: 01227 649 073  
E: info@jamesclague.co.uk  
W: jamesclague.co.uk

|                              |               |
|------------------------------|---------------|
| Drawing Number<br>25990_EX04 | Revision<br>- |
|------------------------------|---------------|