


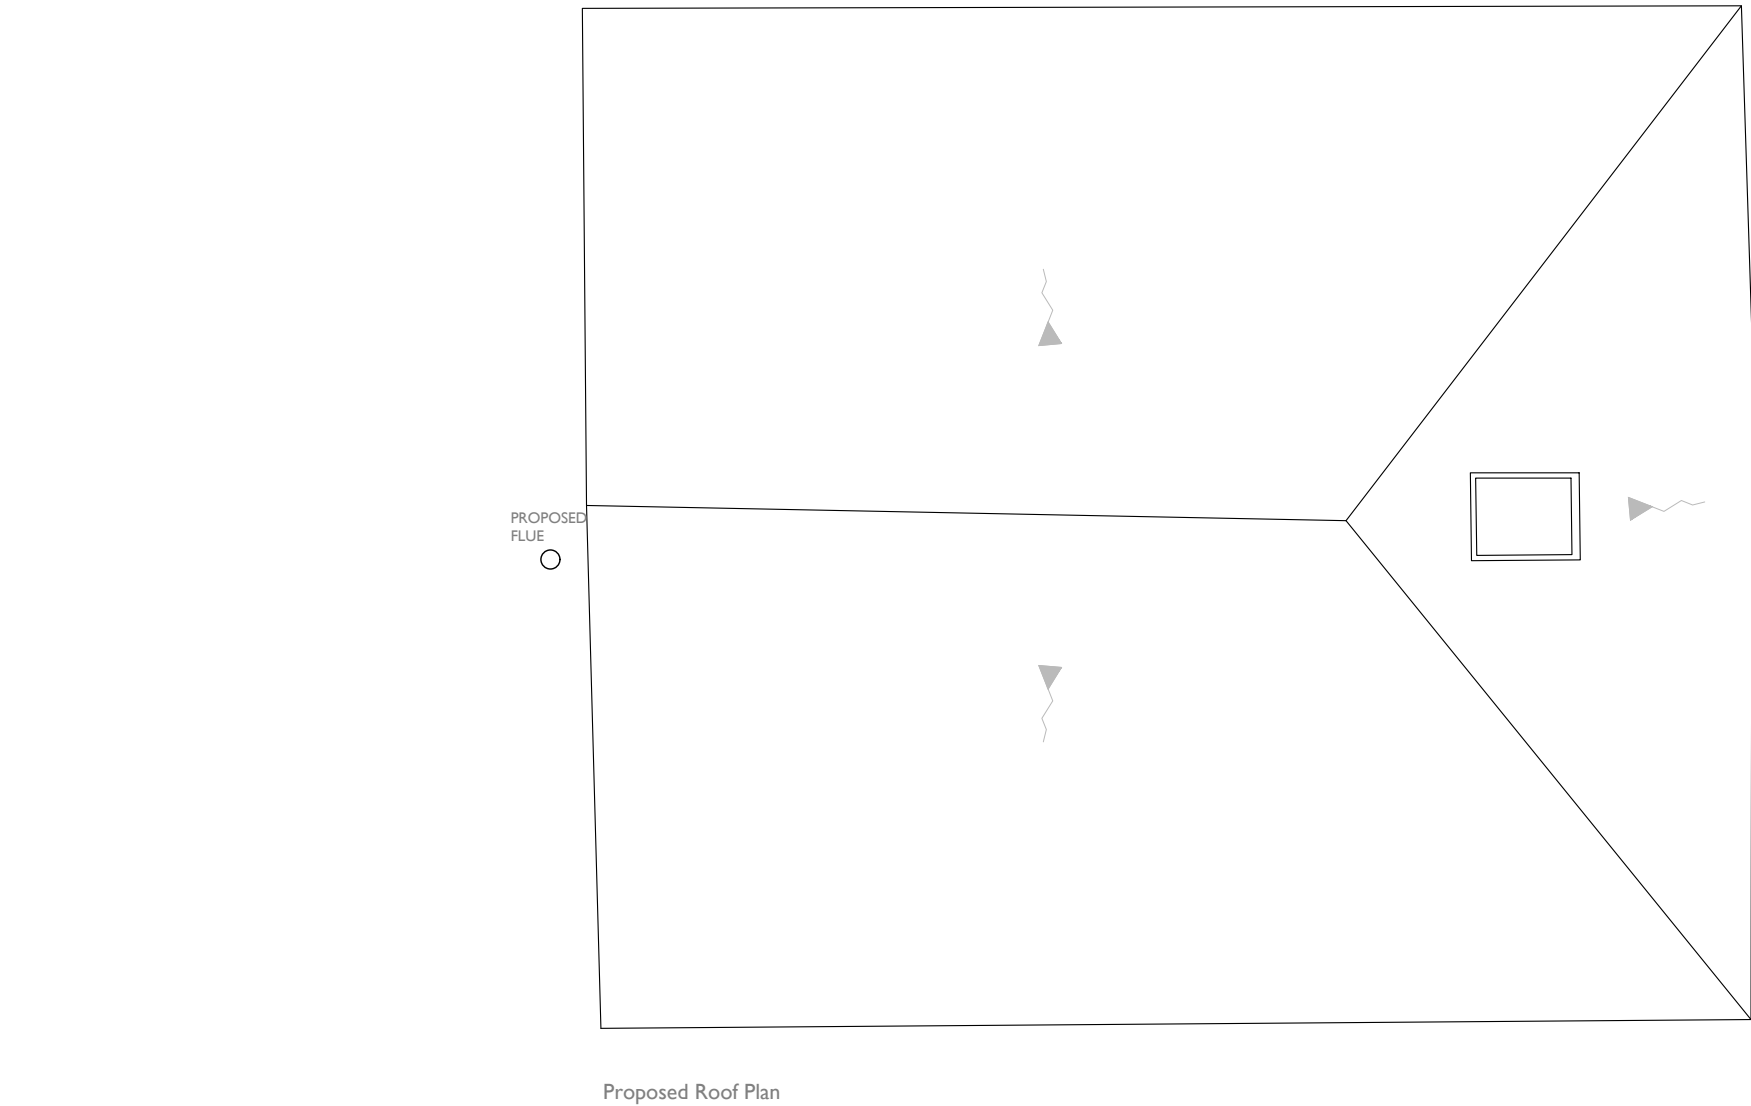

NOTES:

Report all discrepancies, errors and omissions.

Verify all dimensions on site before commencing any work on site or preparing shop drawings.

All materials, components and workmanship are to comply with the relevant British Standards, Codes of Practice and appropriate manufacturers recommendations.

See relevant drawings for all specialist work.

This drawing and design are copyright of James Clague Architects Ltd, company registration number 8664802

Rev	Date	Description
-----	------	-------------

Project Title
Mr Snelle
Annexe Refurbishment
Stone Hill Farm
Sellinge
Kent
TN25 6AJ

Drawing Description
Proposed Roof Plan

Scale
1:50 at A3

Date Jan 2024	Drawn By EN
------------------	----------------

JAMES CLAGUE
ARCHITECTS

40 / 41 Castle Row
Canterbury, Kent CT1 2QY
T: 01227 649 073
E: info@jamesclague.co.uk
W: jamesclague.co.uk

Drawing Number 25990_PL04	Revision -
------------------------------	---------------