

EXTERNAL SCOPE OF WORKS:


- Replace 1no. Projecting signage with new 500mm. Retain existing brackets. **Logo to be Non-Illuminated**
- Existing bracket to be painted blue to match new fascia.
- Replace 1no. Fascia and 1no. Logo with 1no. New blue fascia & 1no. New 185mm logo height.
- Allow to install Through light above fascia logo, light fitting to be dark blue to match fascia. Logo to be externally Illuminated**
- Replace 1no. ATM tablet and decals with new.
- Replace statutory signage with new
- Decorate Shopfront including frames, to match existing.
- Post box number to be painted grey.
- Window message not deployed.

Core Red

#F9383D
0, 87, 69, 2
032 C


Core Blue

#011546
100, 90, 40, 40
282 C

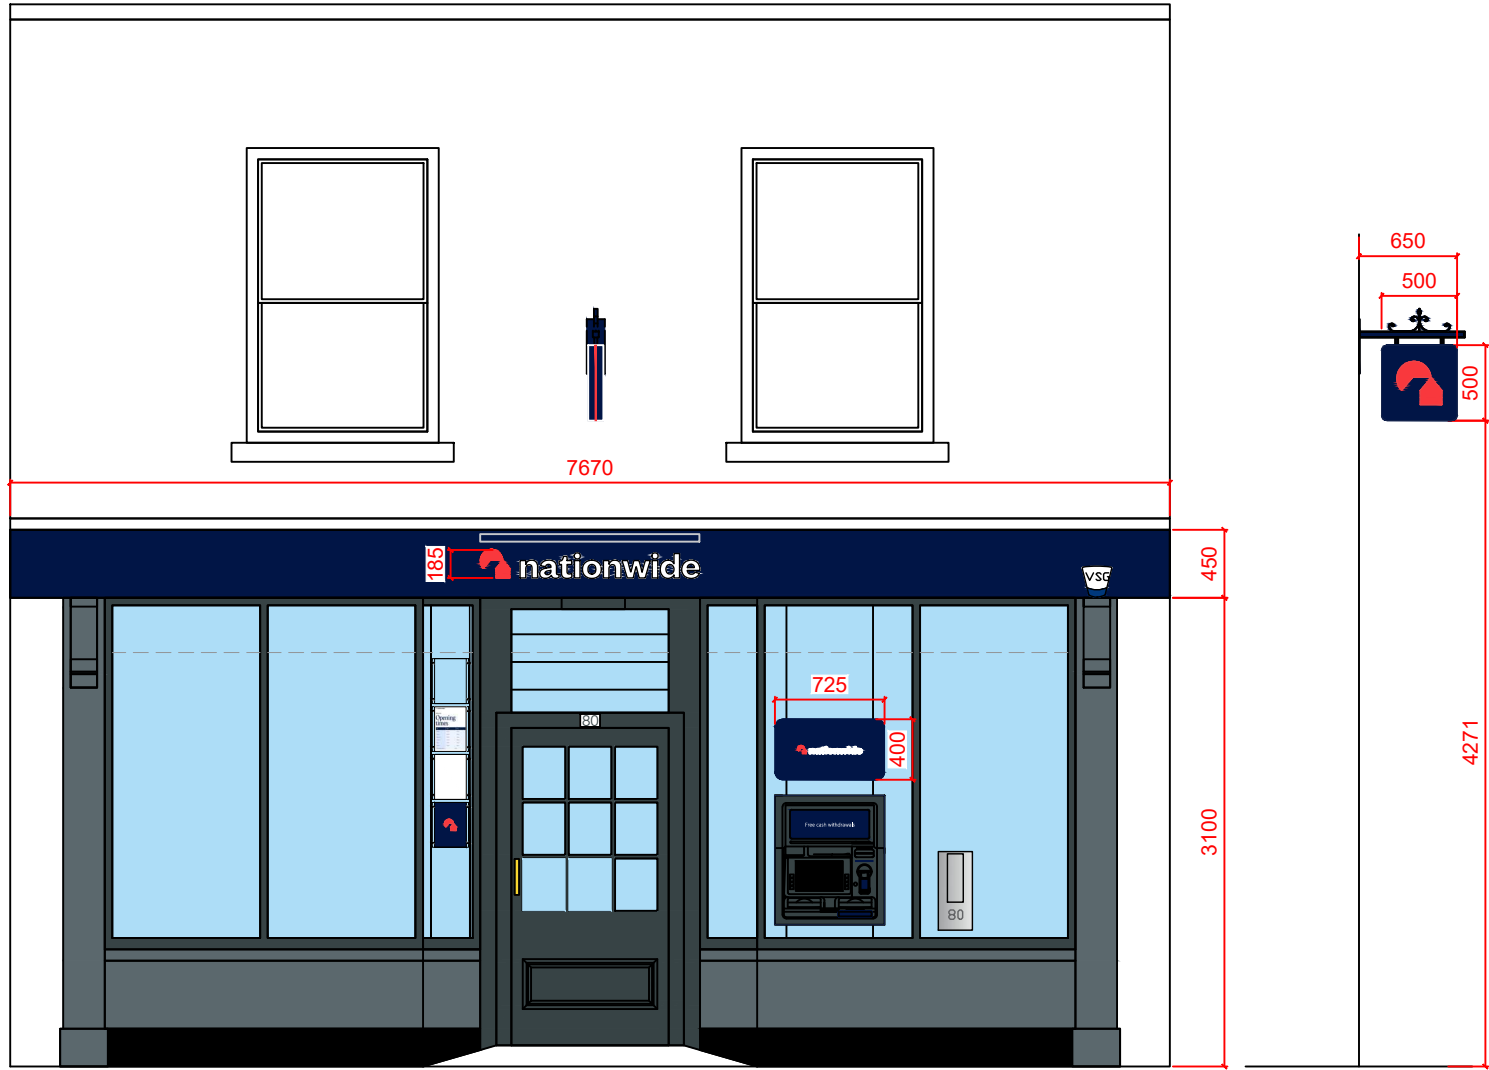

FRONT ELEVATION

DRAWINGS PRODUCED FROM RECORD INFORMATION ONLY.
ALL DIMENSIONS TO BE CHECKED ON SITE PRIOR TO MANUFACTURE
AND INSTALLATION

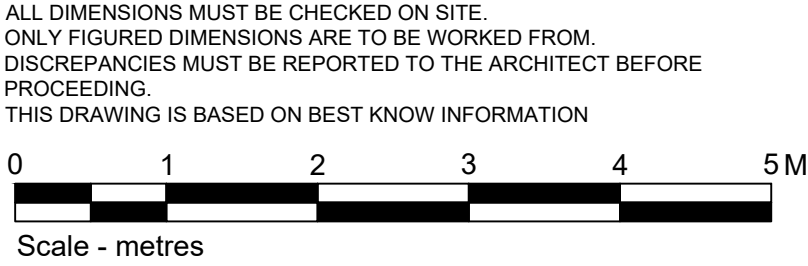

#	#	#
B	Amended to include Council comments, logo to be externally illuminated projecting sign to be non illuminated	06.03.24
A	Post box number to be painted in grey & Added new note to scope of work.	16.10.23
LETTER	DESCRIPTION	DATE

REVISIONS

ISG
Boleyn House,
St Augustines
Business Park,
Whitstable
Kent CT5 2QJ

© This drawing remains the Copyright of Four Architecture and Design and may not be reproduced in whole or in any part without prior written permission.

NOTE:
All proprietary goods and materials are to be fitted in accordance with manufacturer's instructions. Codes of Practise and British Standards. All dimensions to be verified by the Contractor on site. Do not scale drawings, work to figured dimensions only.

ALL REFERENCES SHOULD BE READ IN CONJUNCTION WITH THE MOST CURRENT NATIONWIDE DESIGN GUIDES.

CLIENT

HYTHE (1382)
Brand Update

BRANCH NAME & PREFIX:
HYTHE
80 High Street

SCALE @ A1:
1:50
DRAWN BY:
HU

SCALE @ A3:
1:100
CHECKED BY & DATE:
JNA

DATE DRAWN:
03.10.2023
JOB REF:

STATUS:
PROPOSED

PROPERTY
LOCATION CODE:
HY01

DRAWING REF NO:
PR.00.E1

REV.
B

DRAWING TYPE:
PROPOSED
EXTERNAL ELEVATION