


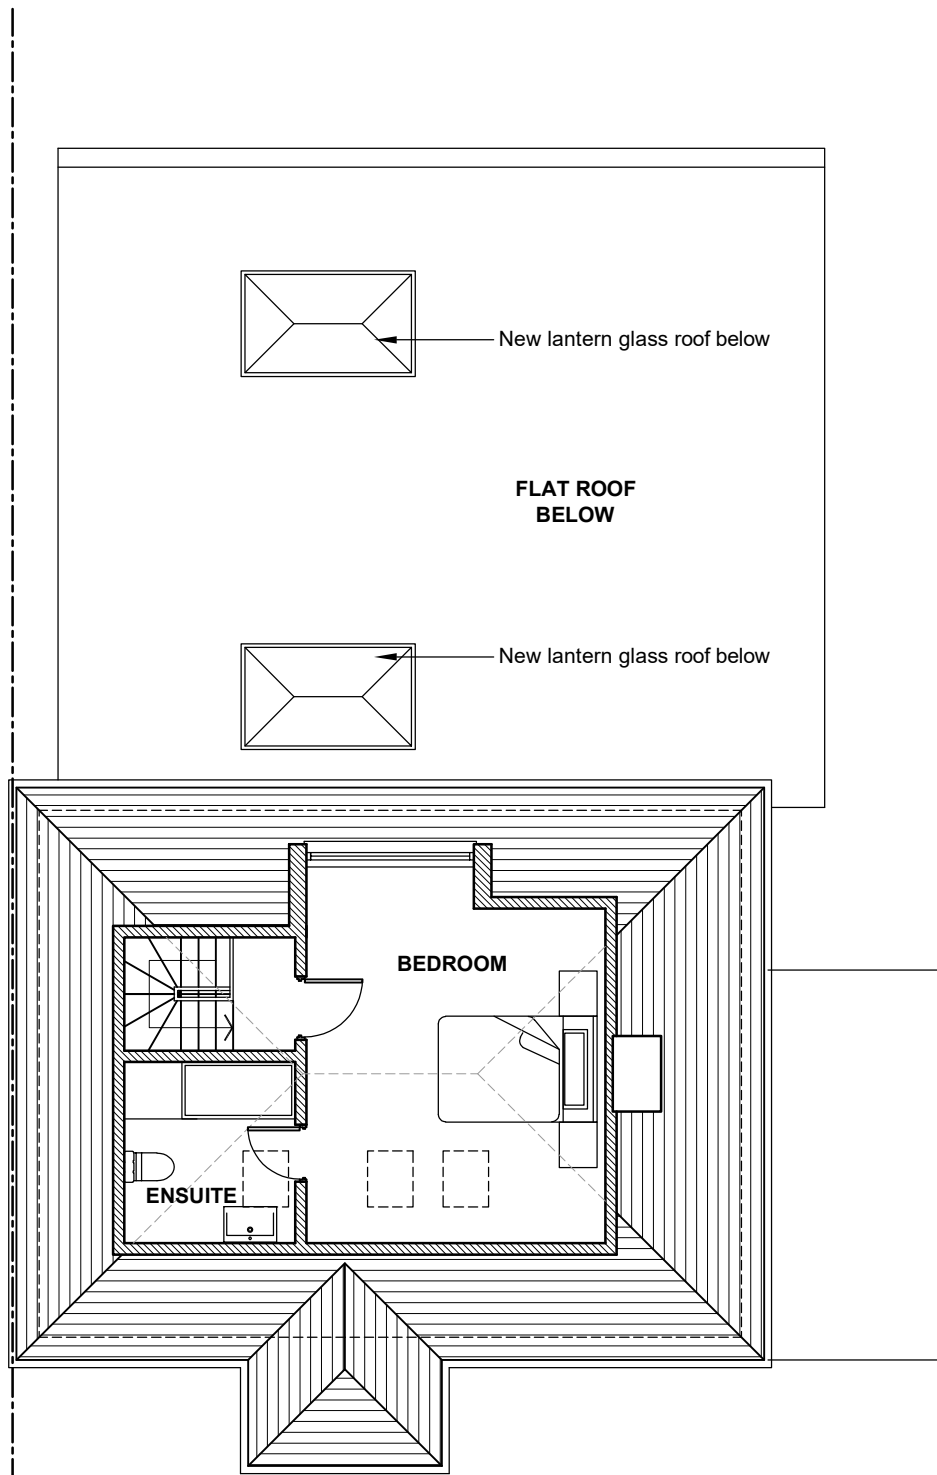

PROPOSED LOFT PLAN

212 SHORNCIFFE ROAD FOLKSTONE CT20 3PQ	Date MAR 24	Scale 1:100
	Drawn by CH	
PROPOSED LOFT FLOOR PLAN	Drawing No. 2401/PL/02	Rev

