


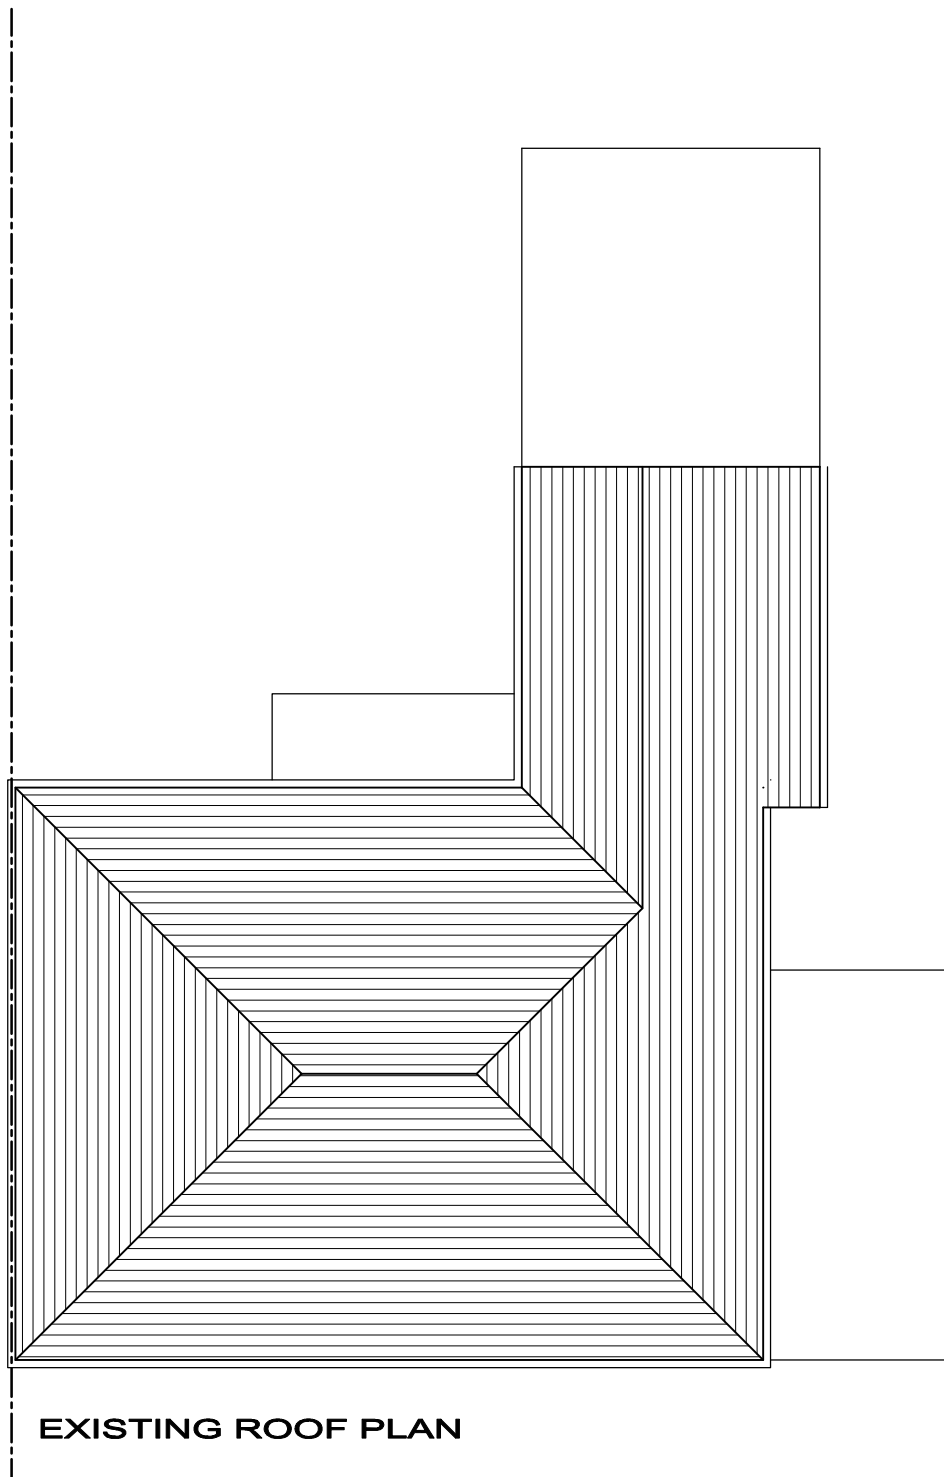

212 SHORNCLIFFE ROAD FOLKSTONE CT20 3PQ	Date	MAR 24	Scale 1:100
	Drawn by	CH	
EXISTING ROOF PLAN	Drawing No.	2401/EX/02	Rev

