


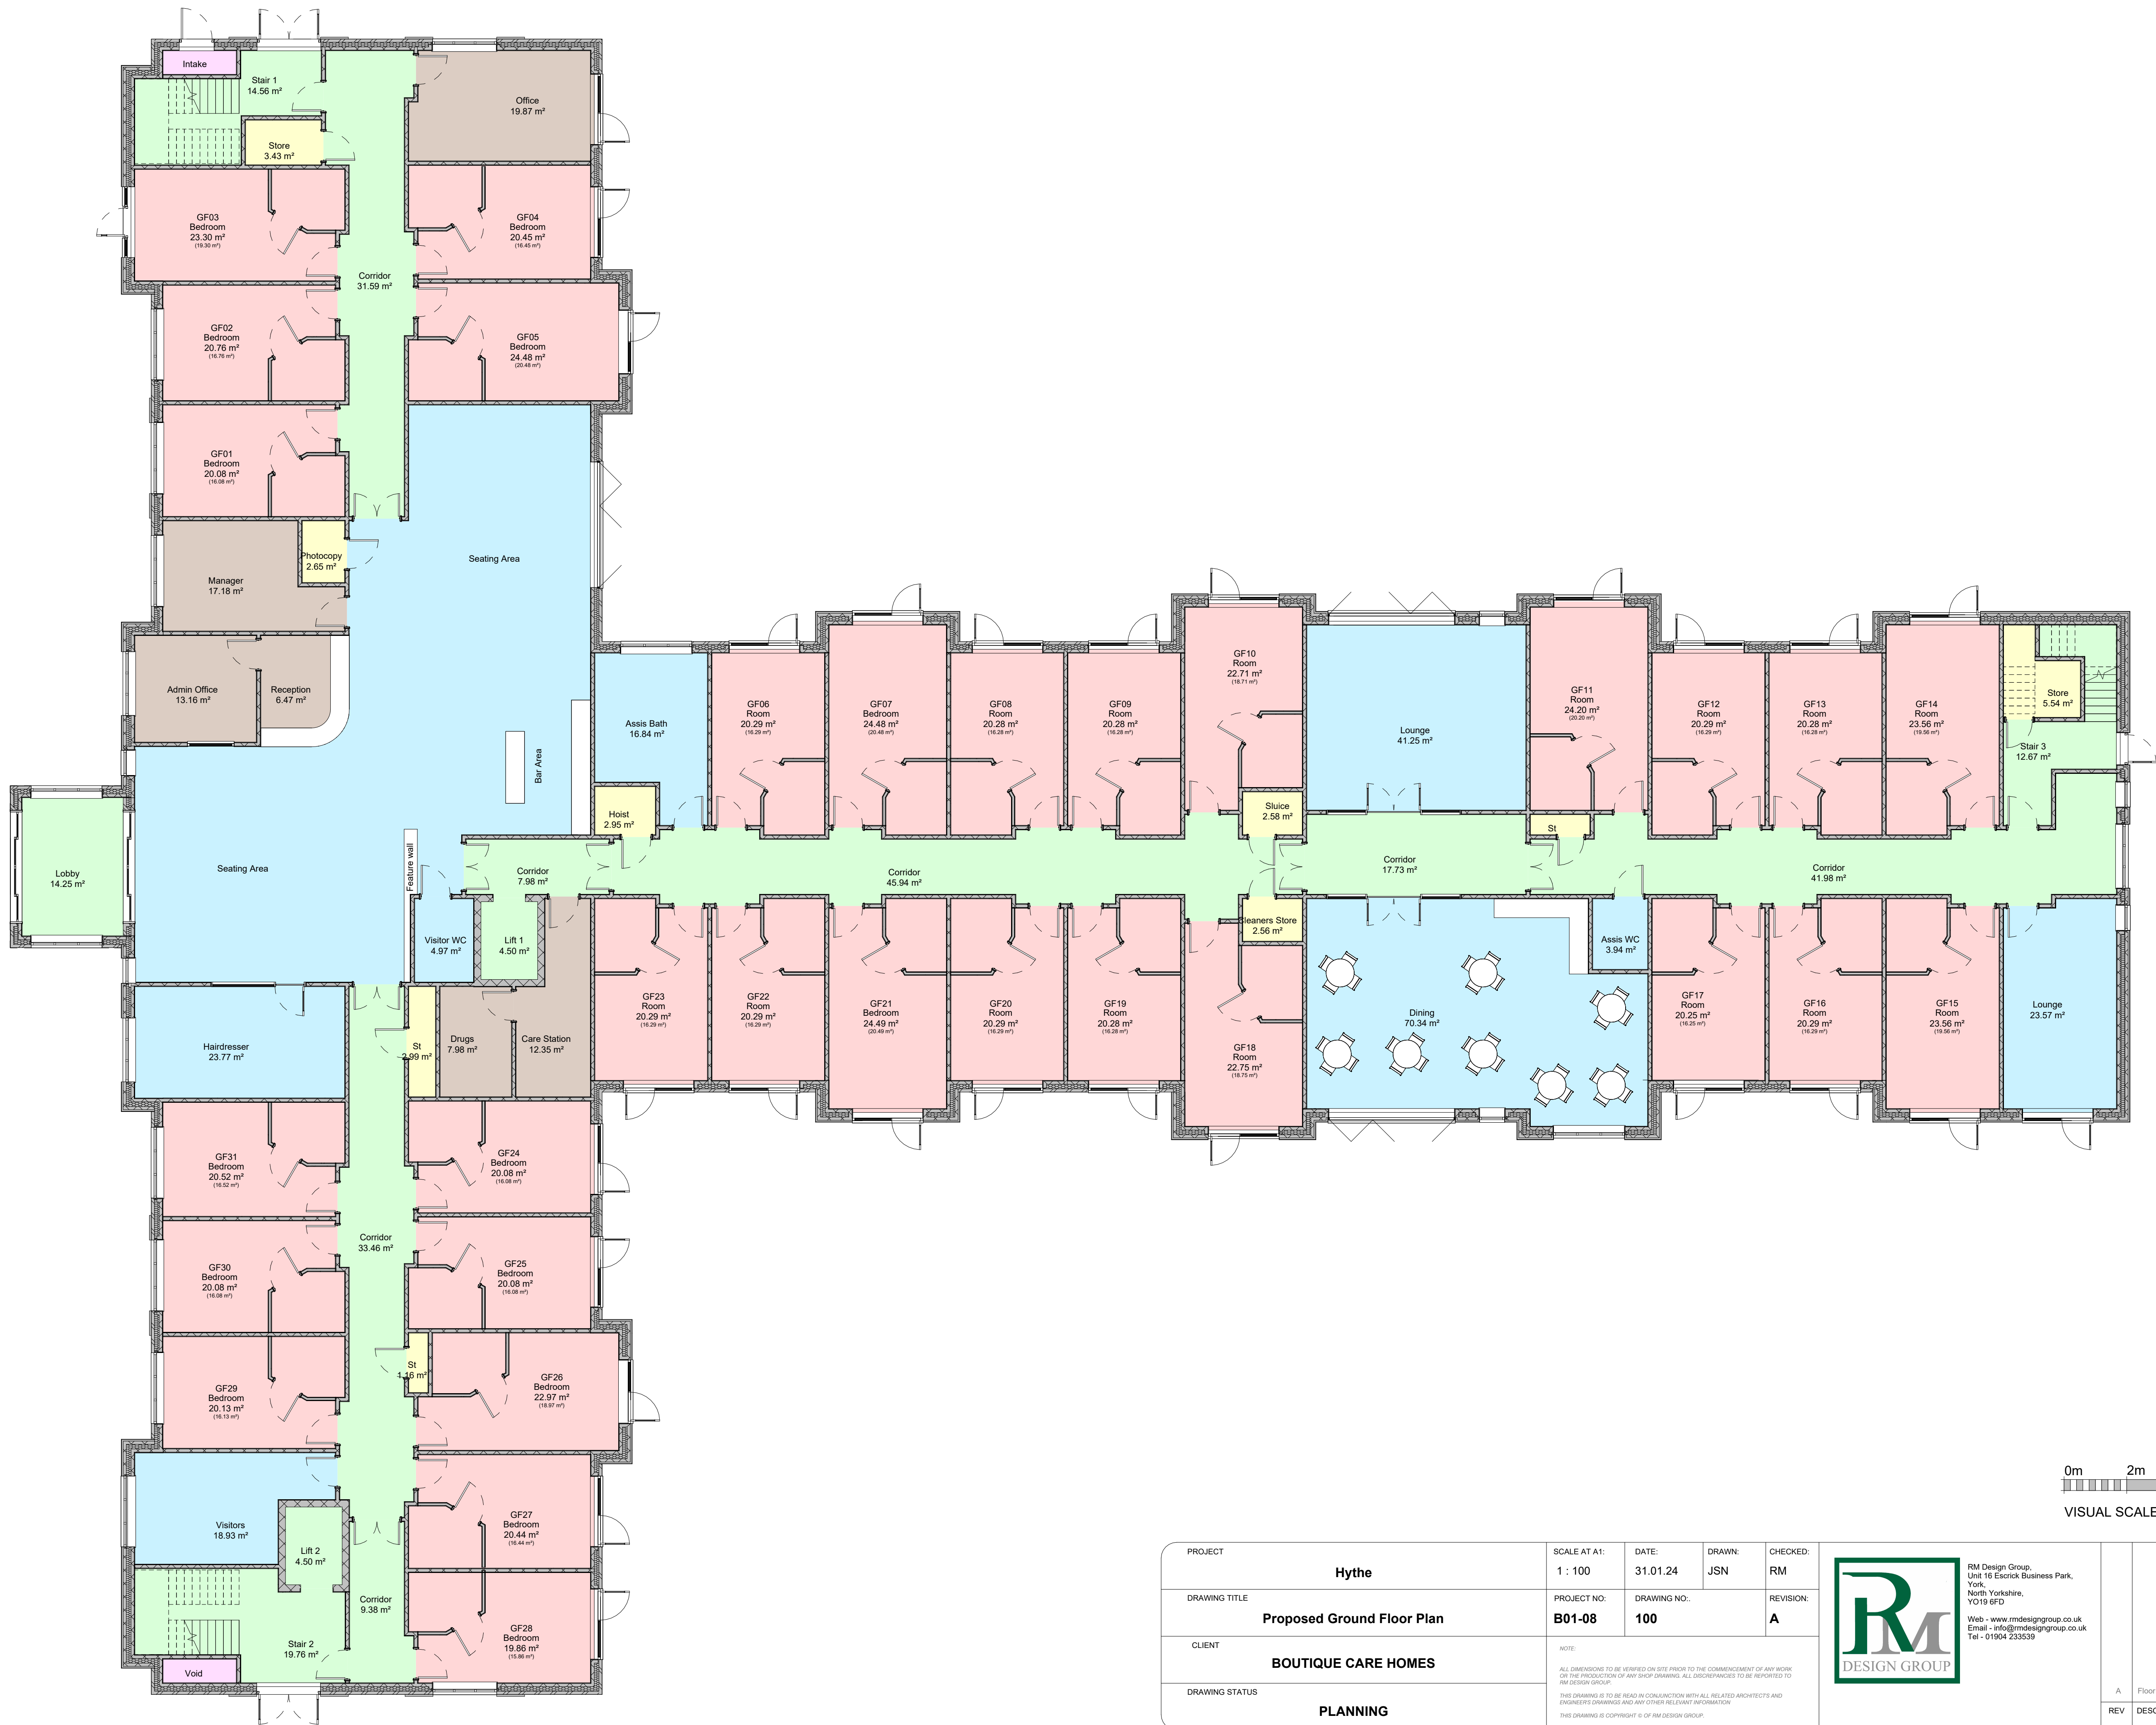

VISUAL SCALE 1:100

PROJECT		SCALE AT A1: 1 : 100		DATE: 31.01.24		DRAWN: JSN		CHECKED: RM		 RM Design Group, Unit 16 Escrick Business Park, York, North Yorkshire, YO19 6FD Web - www.rmdesigngroup.co.uk Email - info@rmdesigngroup.co.uk Tel - 01904 233539		
DRAWING TITLE		PROJECT NO: B01-08		DRAWING NO.: 100		REVISION: A						
CLIENT		NOTE: ALL DIMENSIONS TO BE VERIFIED ON SITE PRIOR TO THE COMMENCEMENT OF ANY WORK OR THE PRODUCTION OF ANY SHOP DRAWING. ALL DISCREPANCIES TO BE REPORTED TO RM DESIGN GROUP. THIS DRAWING IS TO BE READ IN CONJUNCTION WITH ALL RELATED ARCHITECTS AND ENGINEERS DRAWINGS AND ANY OTHER RELEVANT INFORMATION THIS DRAWING IS COPYRIGHT © OF RM DESIGN GROUP.										
DRAWING STATUS												
HYTHE		Proposed Ground Floor Plan		BOUTIQUE CARE HOMES		PLANNING						
A		Floor plans & elevations revised		JSN		05.03.24						
REV		DESCRIPTION		BY		DATE						