


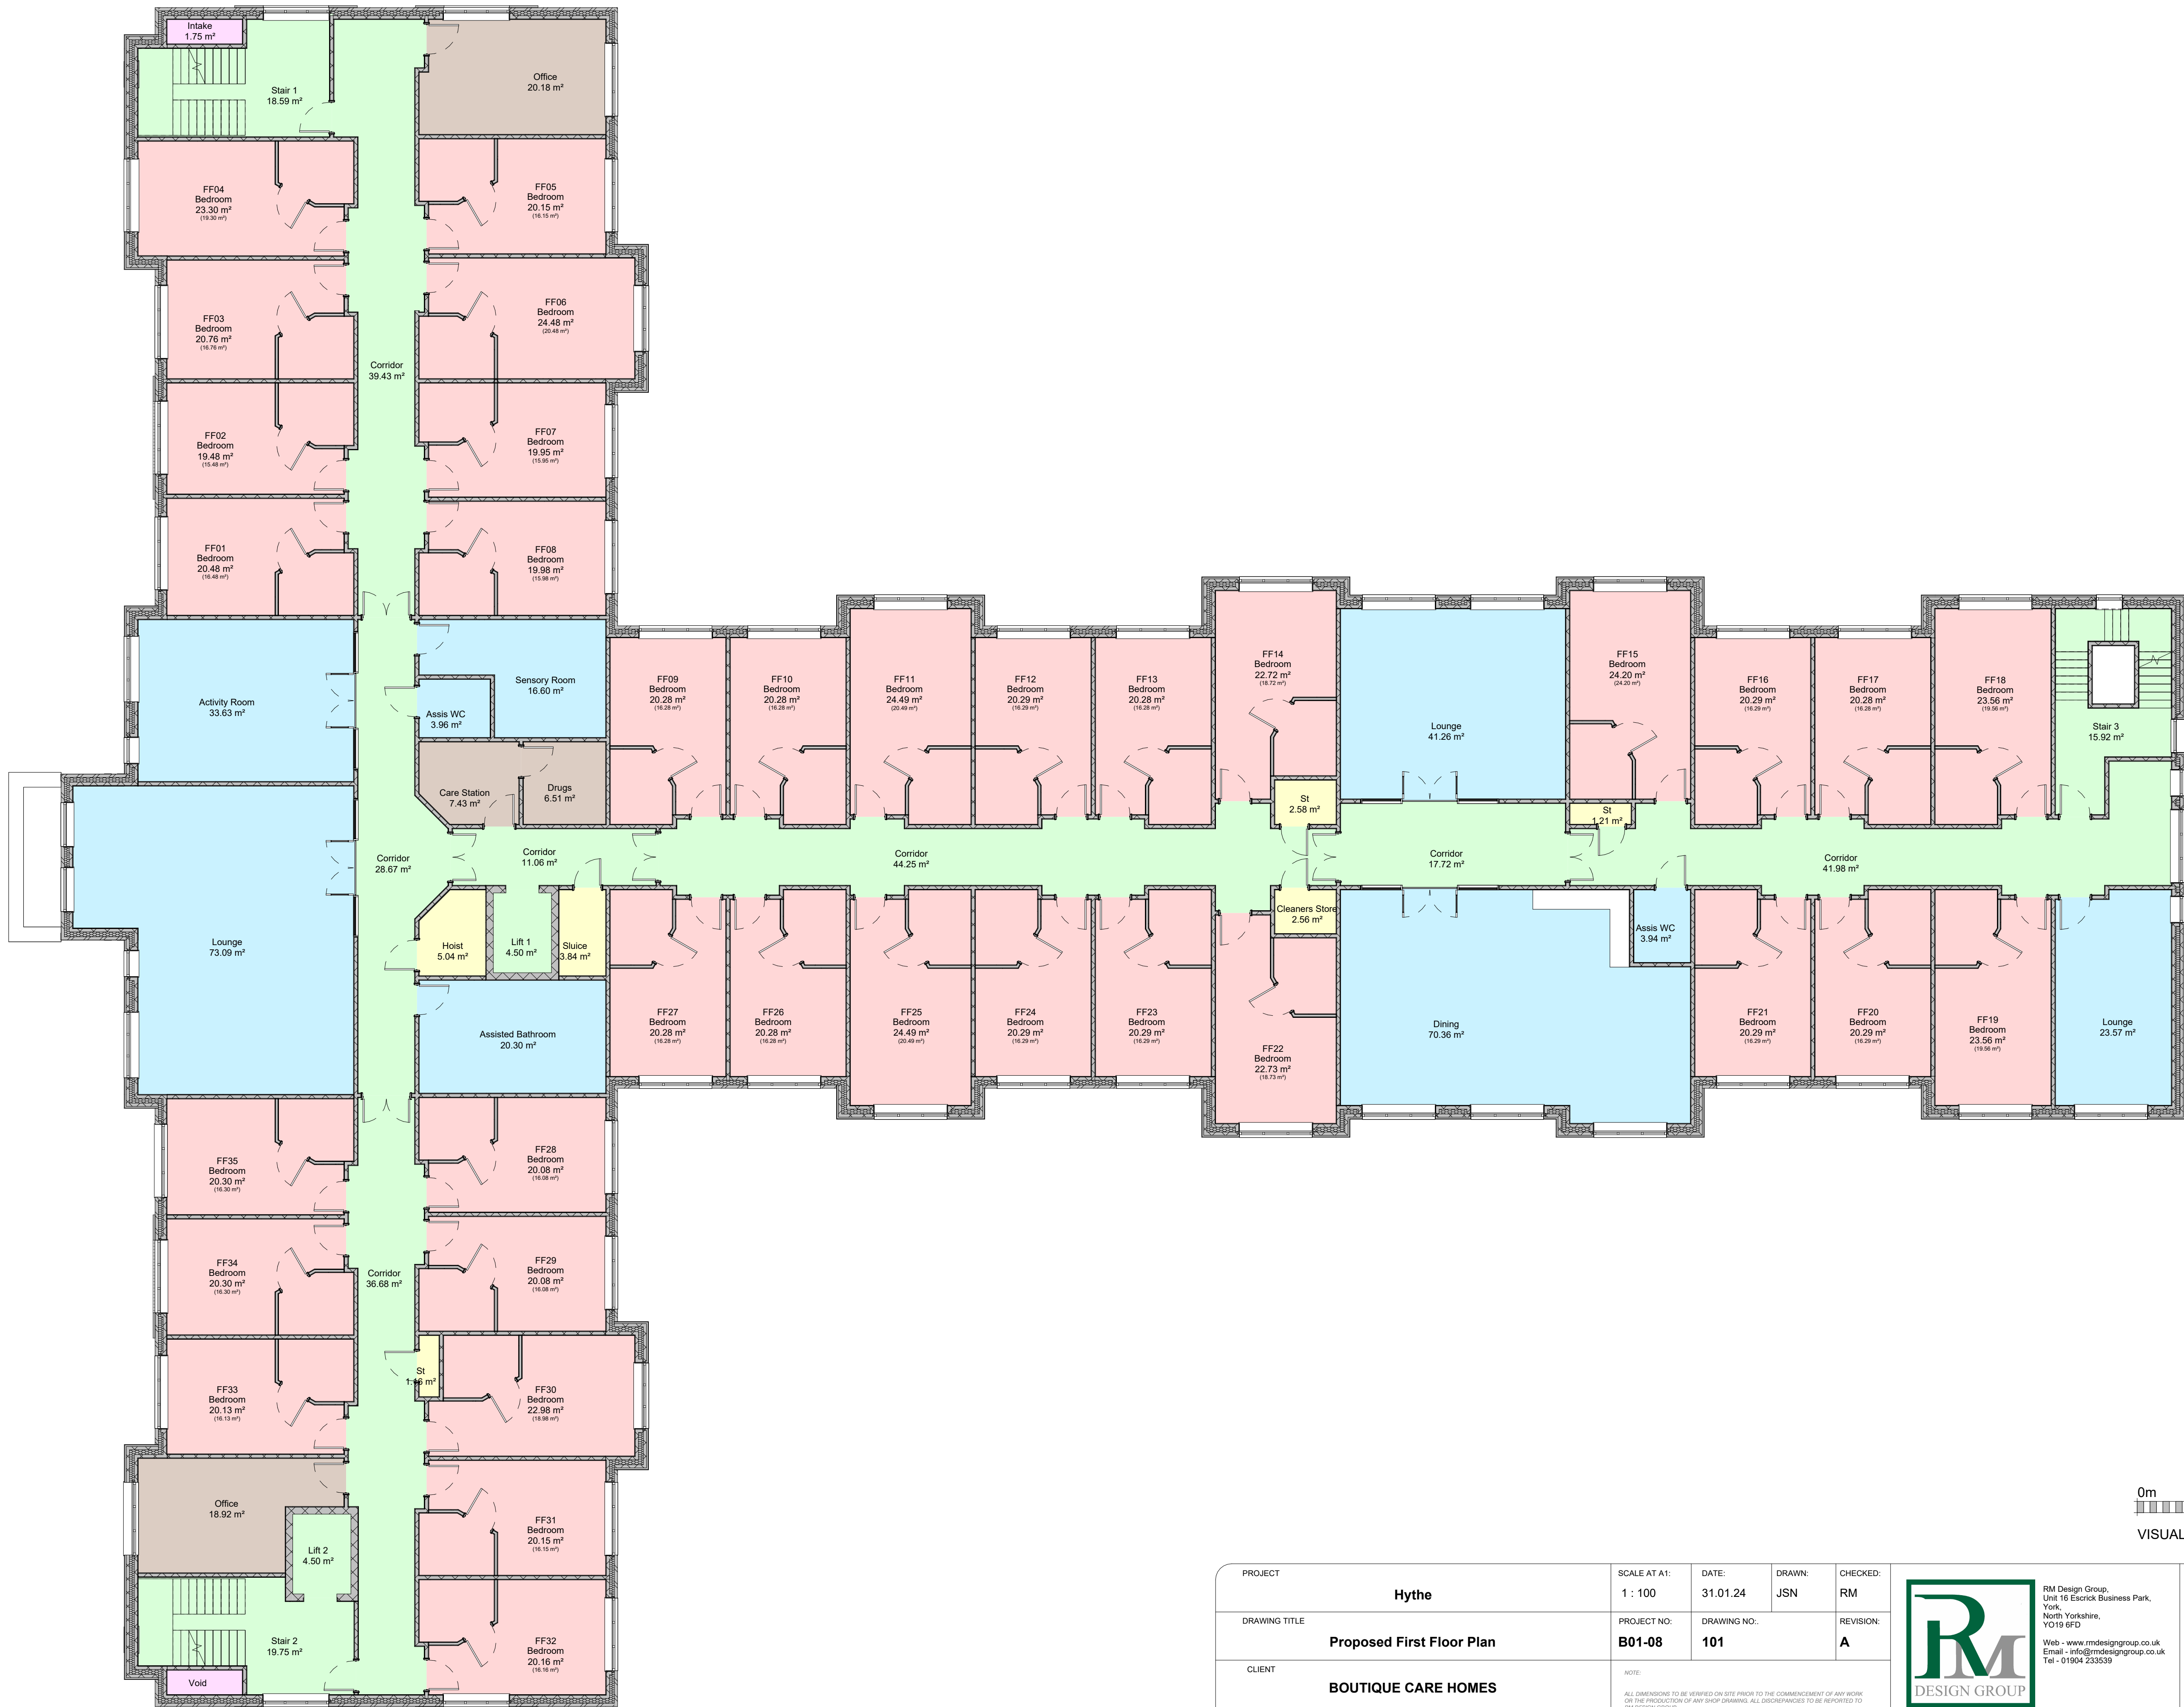

VISUAL SCALE 1:100

PROJECT		SCALE AT A1: 1 : 100	DATE: 31.01.24	DRAWN: JSN	CHECKED: RM	 RM Design Group, Unit 16 Escrick Business Park, York, North Yorkshire, YO19 6FD Web - www.rmdesigngroup.co.uk Email - info@rmdesigngroup.co.uk Tel - 01904 233539				
DRAWING TITLE Proposed First Floor Plan		PROJECT NO: B01-08	DRAWING NO.: 101		REVISION: A					
CLIENT BOUTIQUE CARE HOMES		NOTE: ALL DIMENSIONS TO BE VERIFIED ON SITE PRIOR TO THE COMMENCEMENT OF ANY WORK OR THE PRODUCTION OF ANY SHOP DRAWING. ALL DISCREPANCIES TO BE REPORTED TO RM DESIGN GROUP. THIS DRAWING IS TO BE READ IN CONJUNCTION WITH ALL RELATED ARCHITECTS AND ENGINEERS DRAWINGS AND ANY OTHER RELEVANT INFORMATION. THIS DRAWING IS COPYRIGHT © OF RM DESIGN GROUP.								
DRAWING STATUS PLANNING										
						A	Floor plans & elevations revised	JSN	05.03.24	
REV						DESCRIPTION		BY	DATE	