



North Elevation
1 : 100




South Elevation
1 : 100




East Elevation
1 : 100



West Elevation
1 : 100

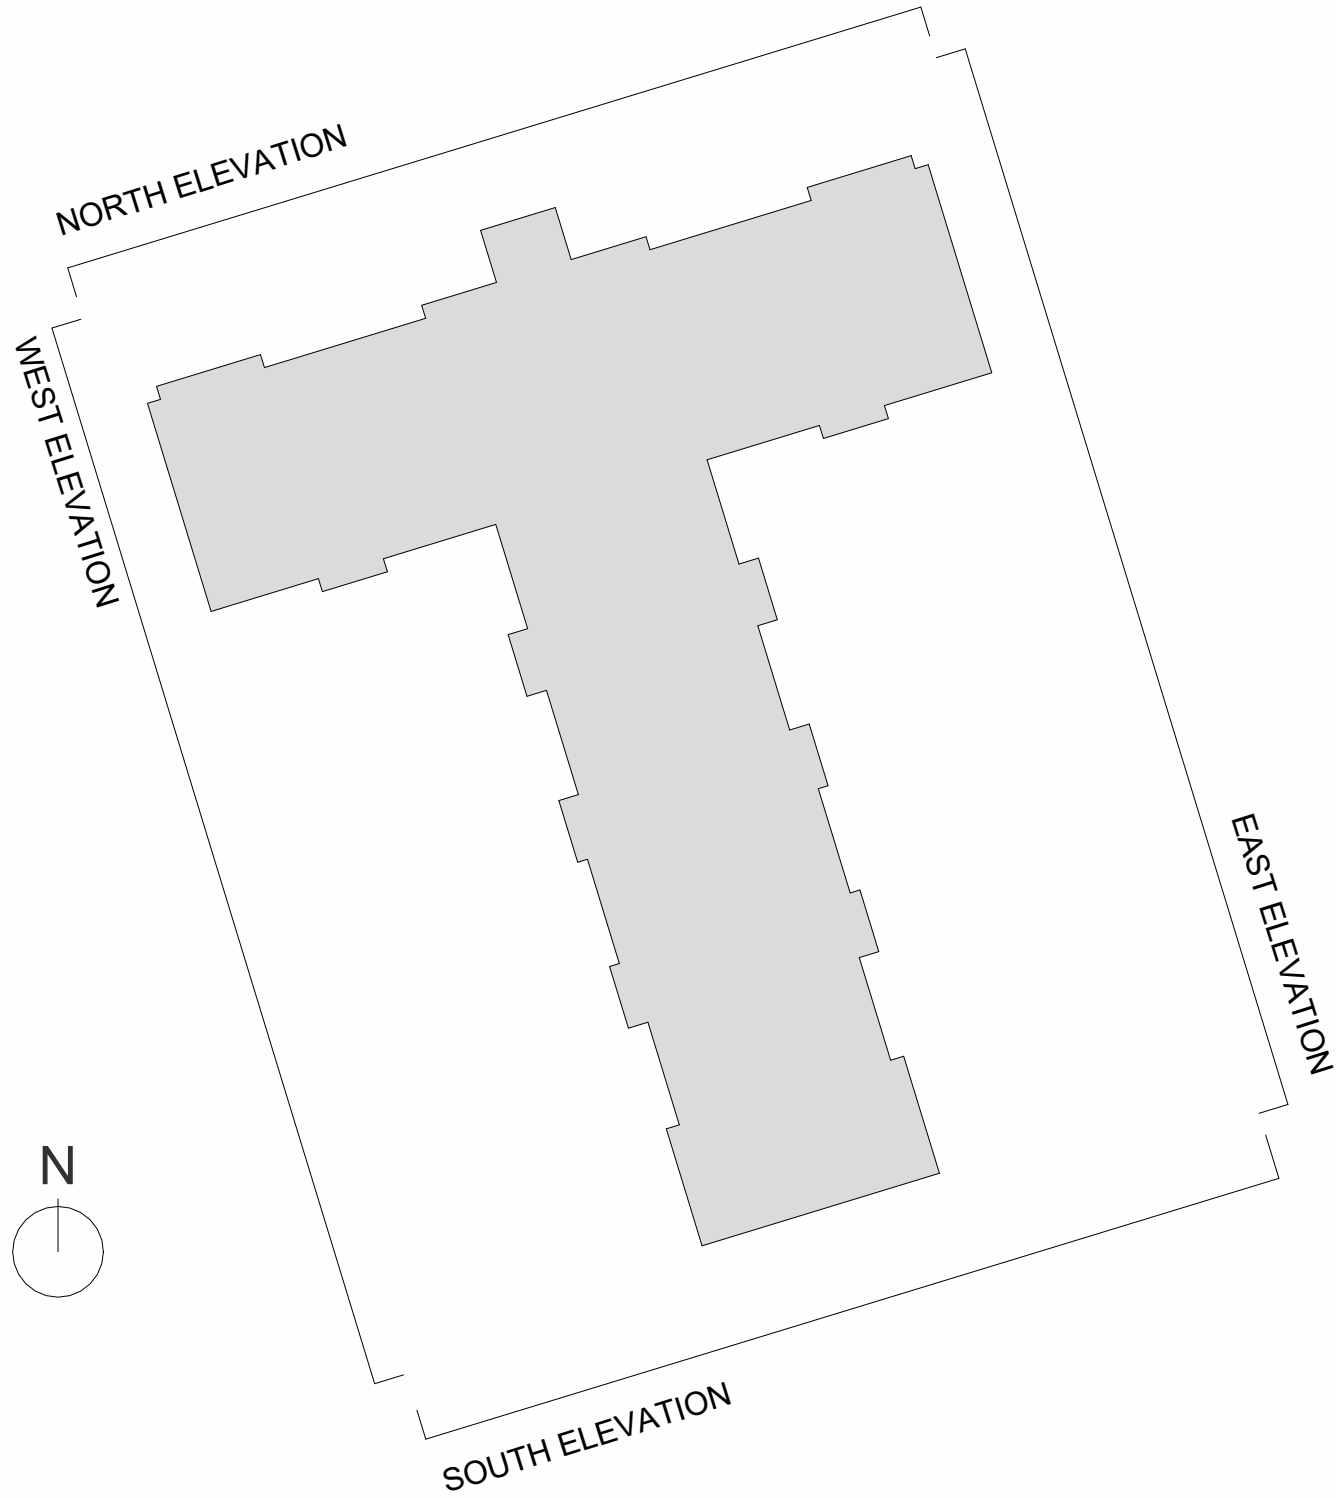

Elevations - Key Plan
1 : 500

 

VISUAL SCALE 1:100

B		Floor plans & elevations revised	JSN	05.03.24
A		Barn hip roofs to East and West elevations revised to gable roofs, as requested by LPA, Windows revised to suit.	JSN	07.02.24
REV	DESCRIPTION		BY	DATE



RM Design Group,
Unit 16 Escrick Business Park,
York,
North Yorkshire,
YO18 6PD
Web - www.rmdesigngroup.co.uk
Email - info@rmdesigngroup.co.uk
Tel - 01904 233539

NOTE:

ALL DIMENSIONS TO BE VERIFIED ON SITE PRIOR TO THE COMMENCEMENT OF ANY WORK ON THE PRODUCTION OF ANY SHOP DRAWING. ALL DISCREPANCIES TO BE REPORTED TO RM DESIGN GROUP.

THIS DRAWING IS TO BE READ IN CONJUNCTION WITH ALL RELATED ARCHITECTS AND ENGINEERS DRAWINGS AND ANY OTHER RELEVANT INFORMATION.

THIS DRAWING IS COPYRIGHT © OF RM DESIGN GROUP.

CLIENT
BOUTIQUE CARE HOMES

PROJECT
Hythe

DRAWING TITLE
Proposed Elevations

DRAWING STATUS
PLANNING

SCALE AT A1: As indicated	DATE: 31/01/2024	DRAWN: JSN	CHECKED: RM
PROJECT NO: B01-08	DRAWING NO.: 104	REVISION: B	