


VISUAL SCALE 1:100

PROJECT	Hythe			
DRAWING TITLE	Proposed Second Floor Plan			
CLIENT	BOUTIQUE CARE HOMES			
DRAWING STATUS	PLANNING			
SCALE AT A1:	1 : 100	DATE:	31.01.24	DRAWN: JSN
PROJECT NO:	B01-08	DRAWING NO.:	102	CHECKED: RM
		REVISION: A		

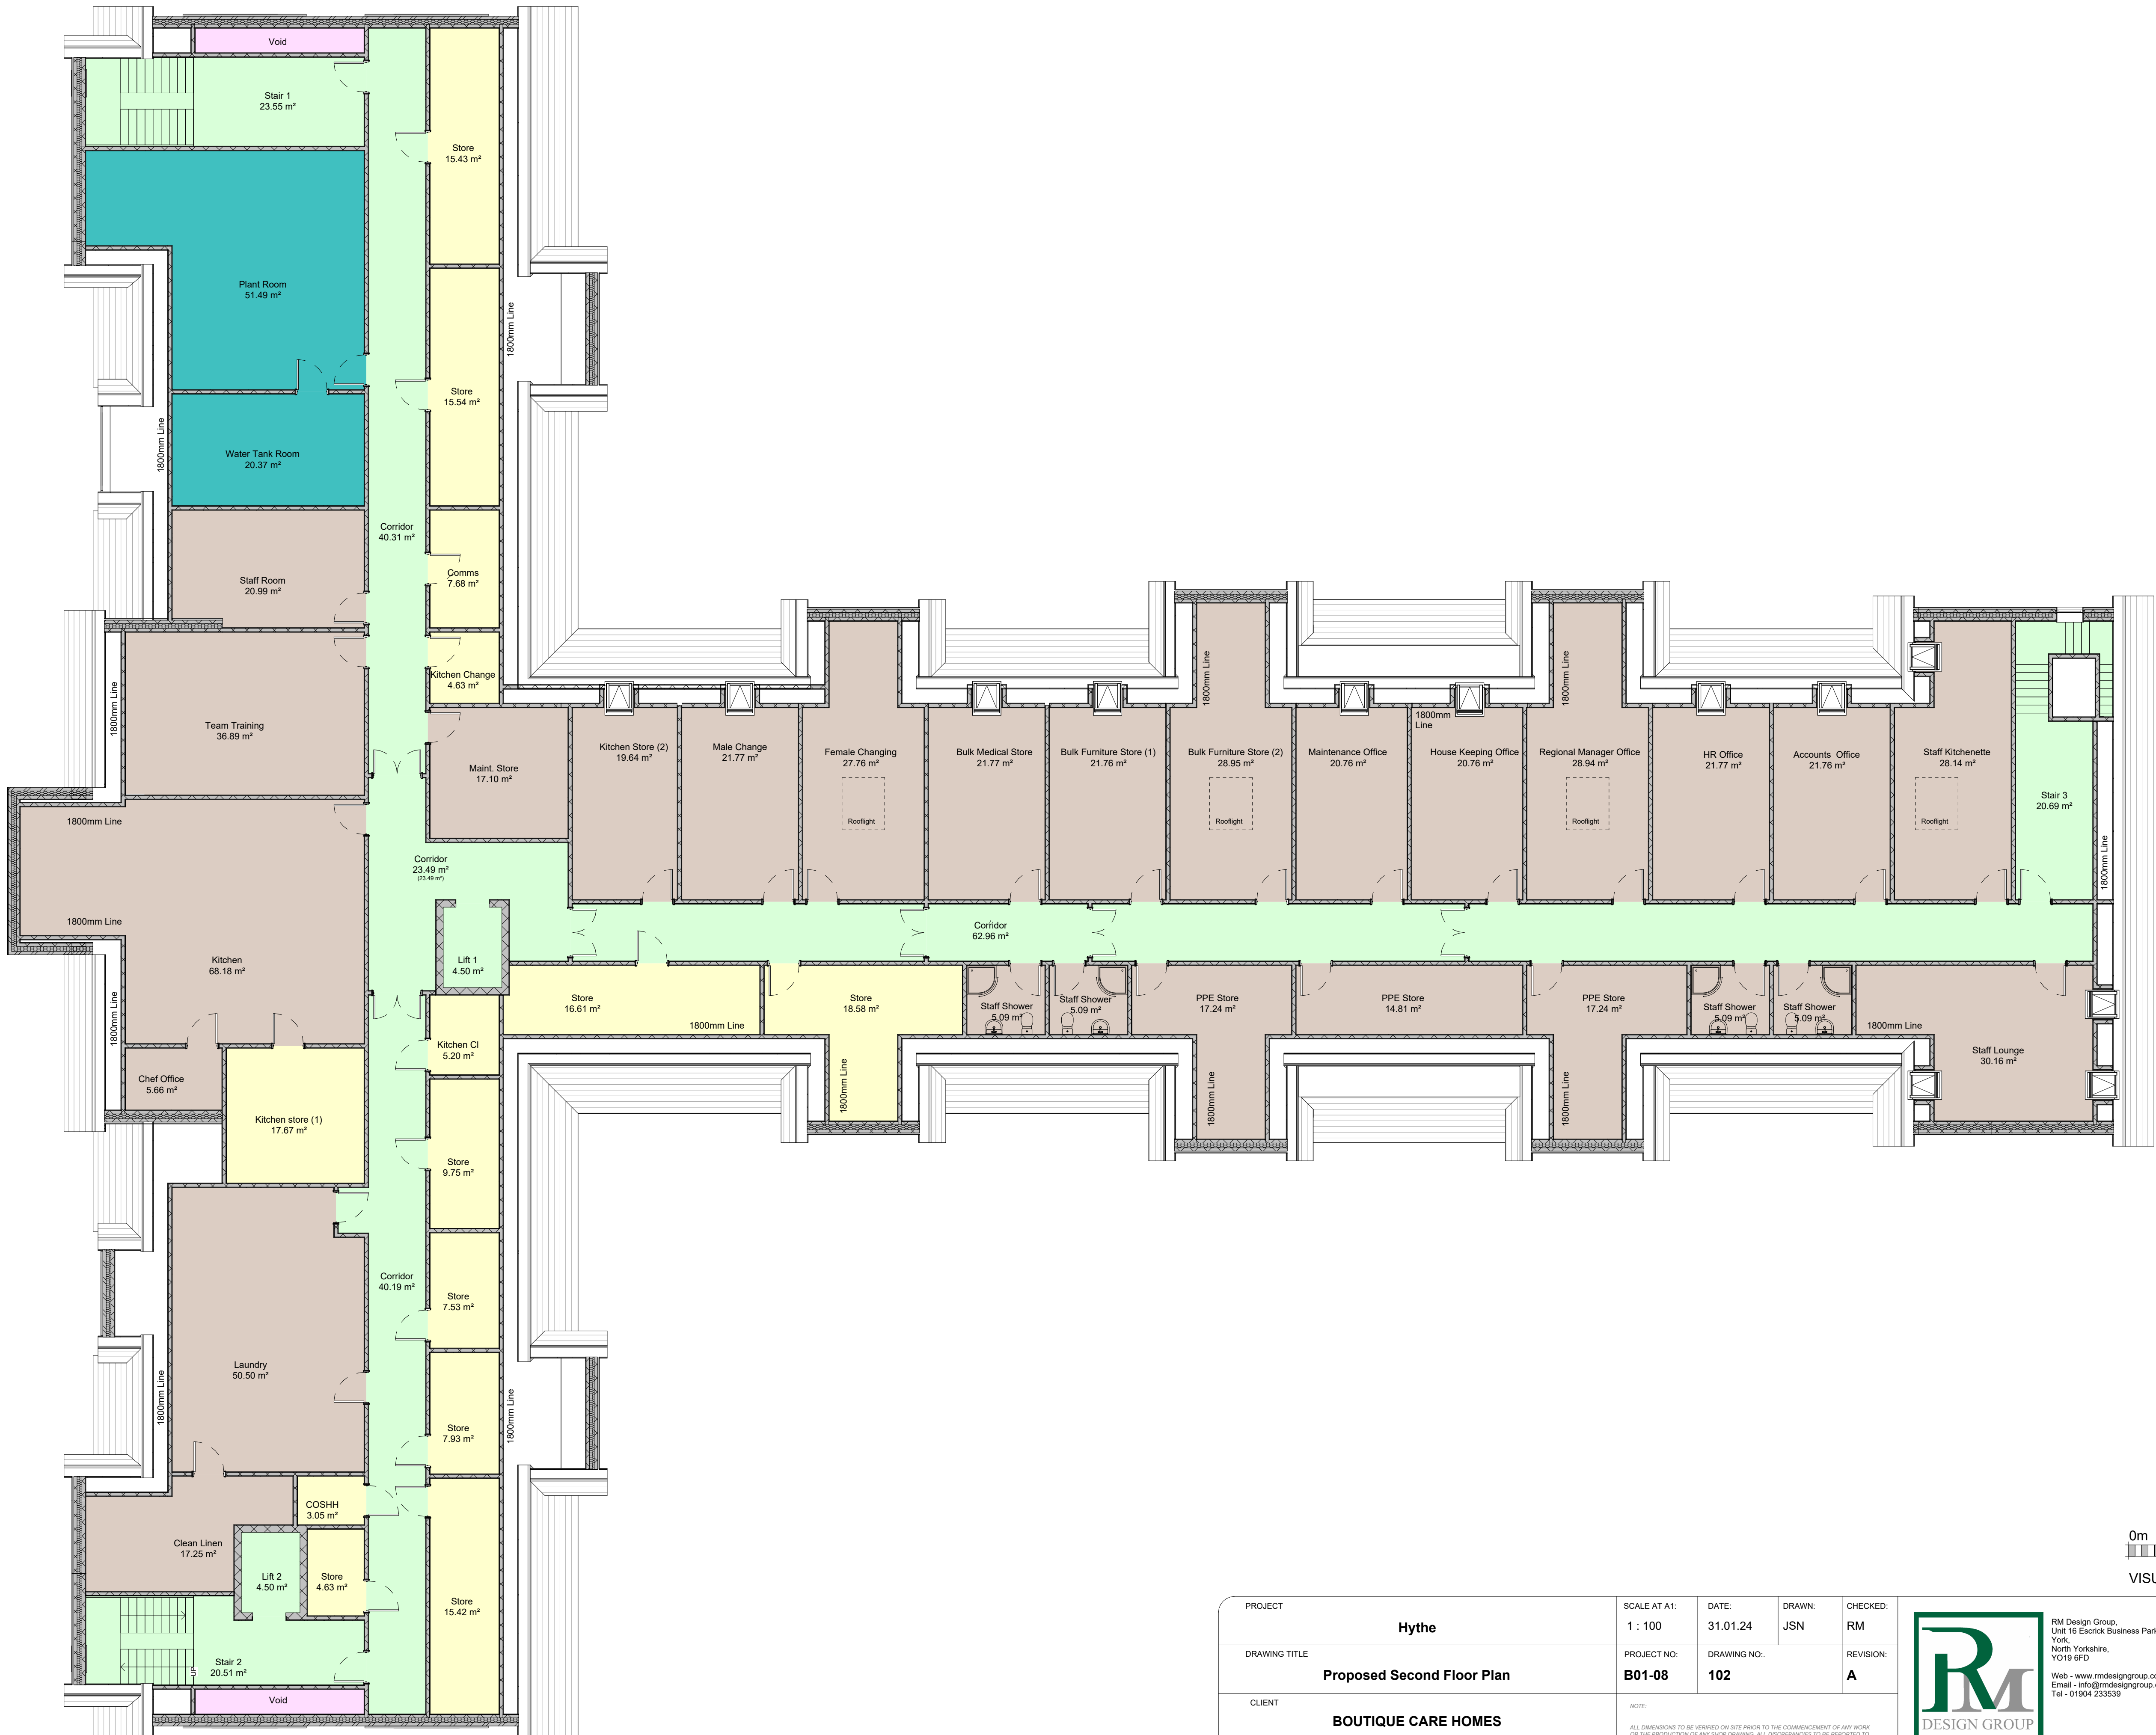

RM Design Group,
Unit 16 Escrick Business Park,
York,
North Yorkshire,
YO19 6FD
Web - www.rmdesigngroup.co.uk
Email - info@rmdesigngroup.co.uk
Tel - 01904 233539

NOTE:
ALL DIMENSIONS TO BE VIEWED ON SITE PRIOR TO THE COMMENCEMENT OF ANY WORK
OR THE PRODUCTION OF ANY SHOP DRAWING. ALL DISCREPANCIES TO BE REPORTED TO
RM DESIGN GROUP.
THIS DRAWING IS TO BE READ IN CONJUNCTION WITH ALL RELATED ARCHITECTS AND
ENGINEERS CHARGES AND ANY OTHER RELEVANT INFORMATION.
THIS DRAWING IS COPYRIGHT © OF RM DESIGN GROUP.

A	Floor plans & elevations revised	JSN	05.03.24
REV	DESCRIPTION	BY	DATE