


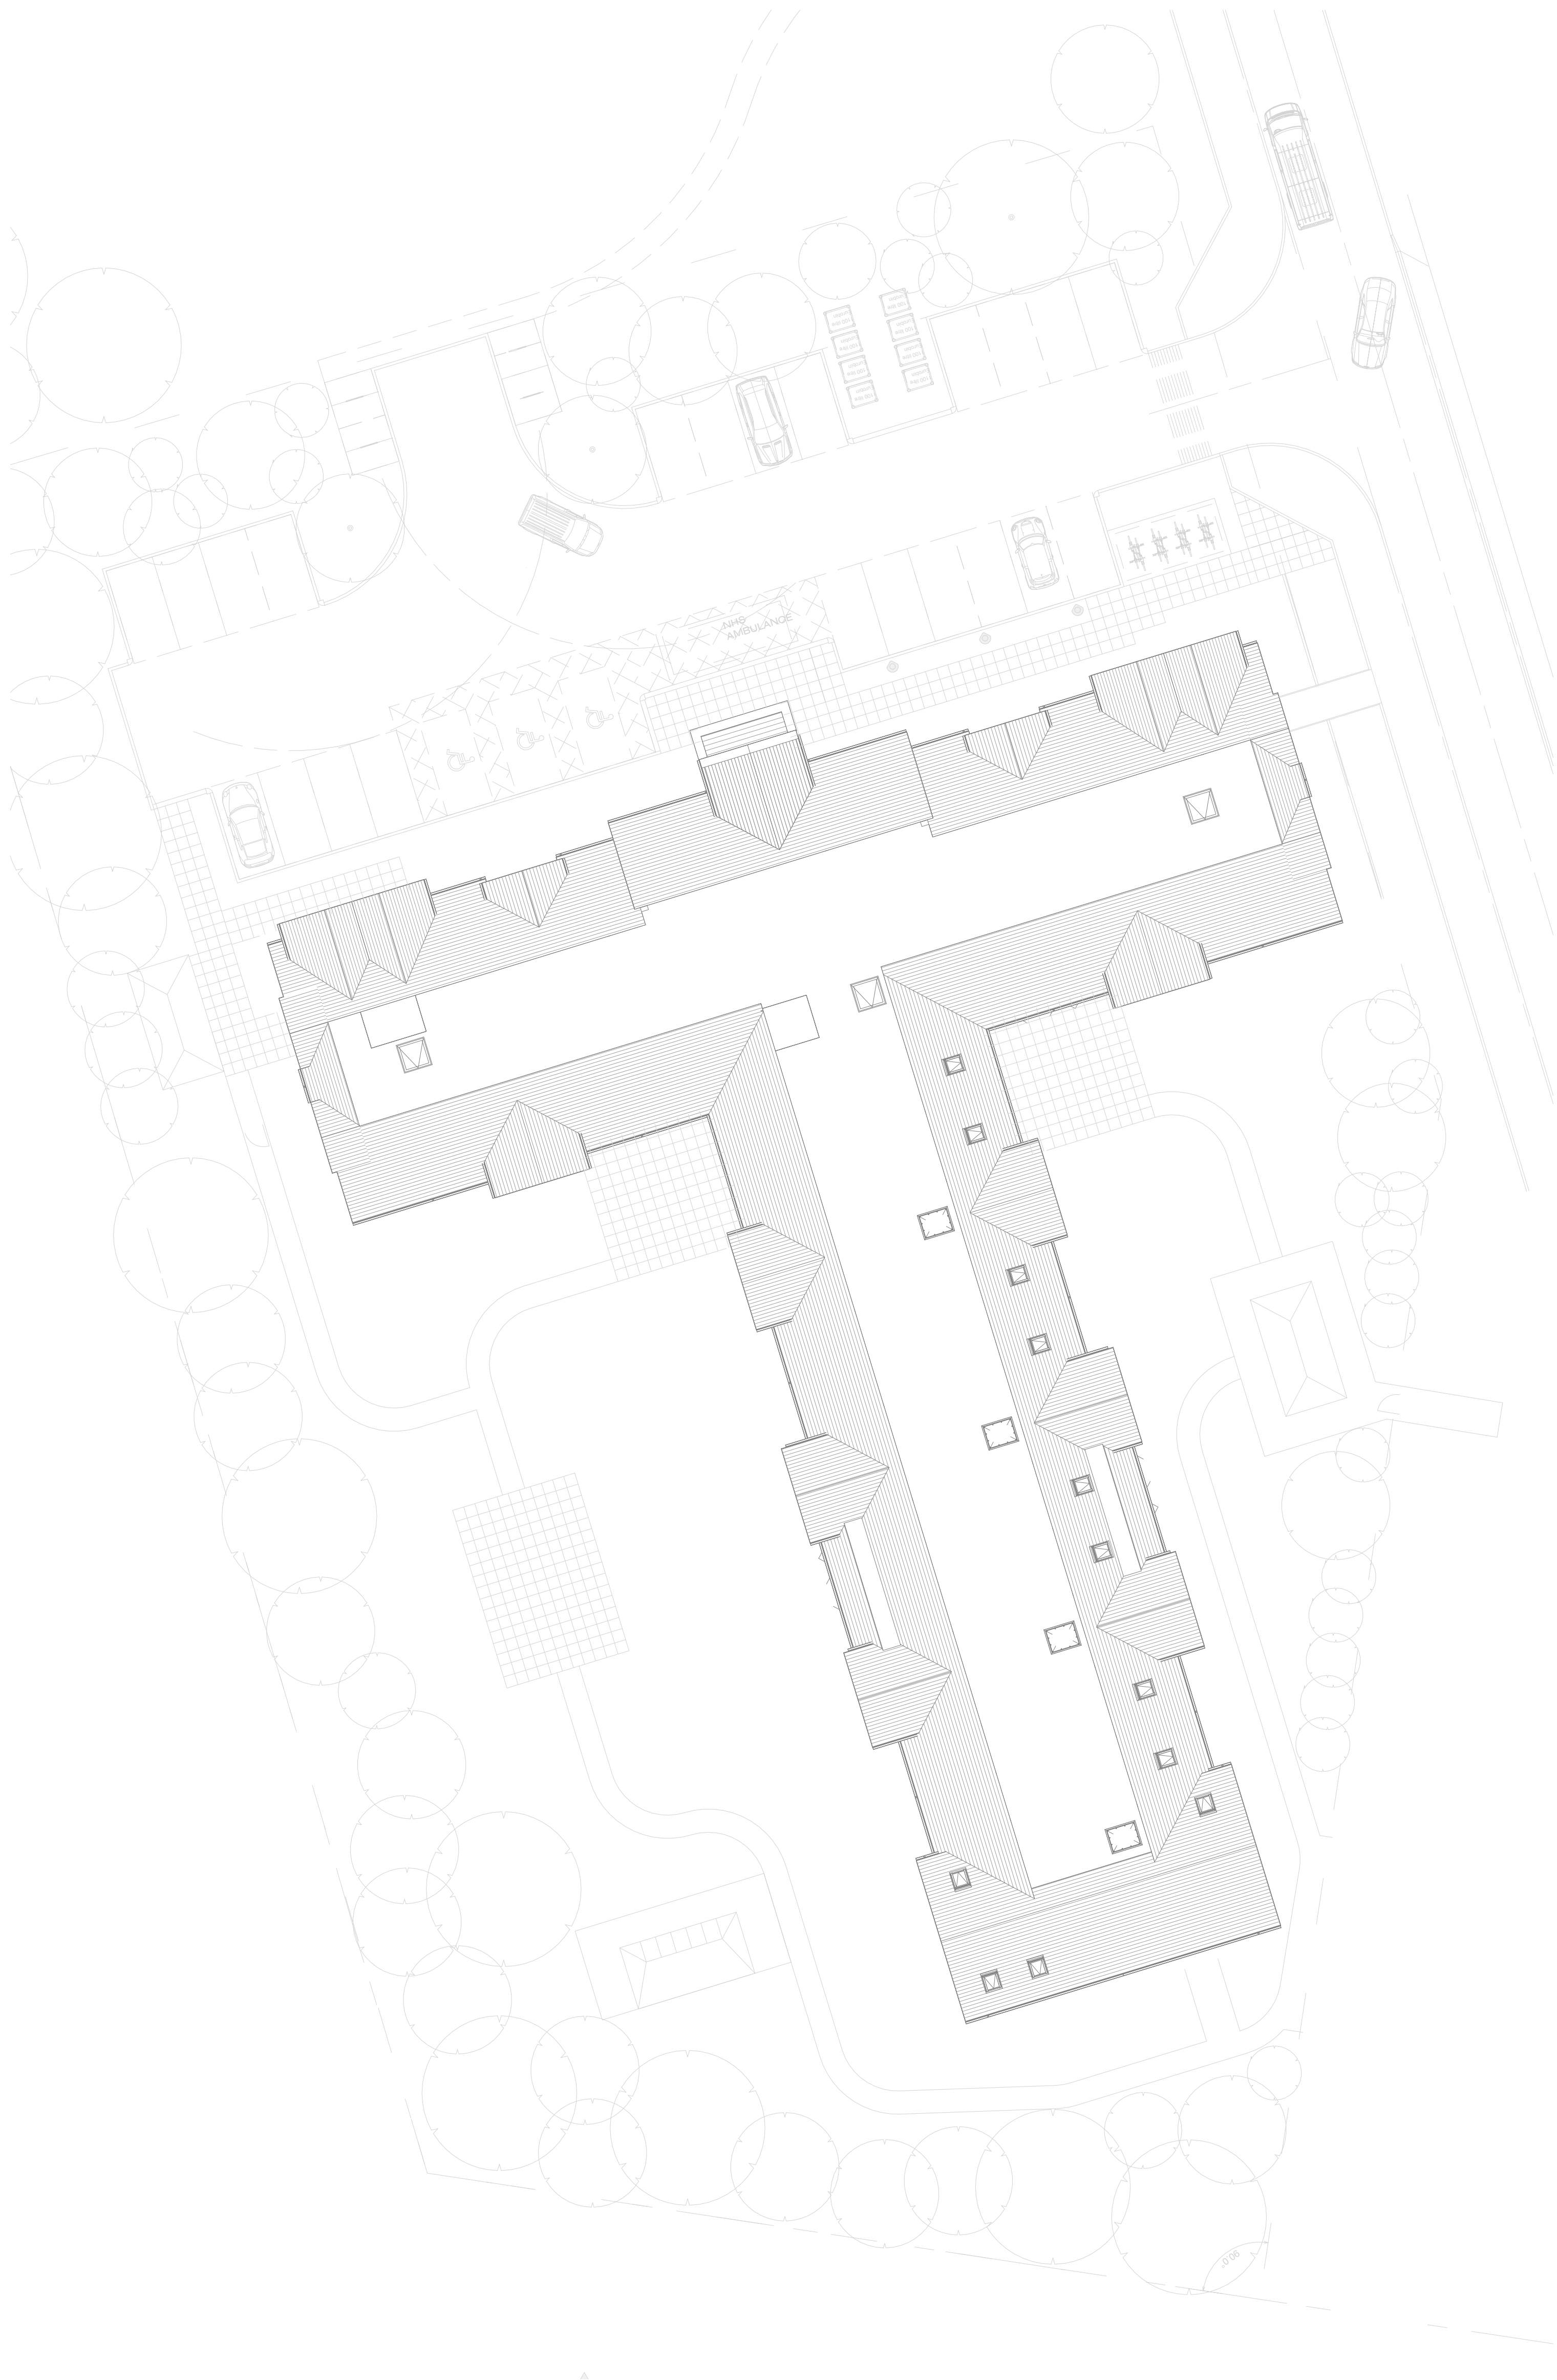

A		Floor plans & elevations revised	JSN	05.03.24
REV	DESCRIPTION		BY	DATE



RM Design Group,
Unit 16 Escrick Business Park,
York,
North Yorkshire,
YO19 6FD
Web - www.rmdesigngroup.co.uk
Email - info@rmdesigngroup.co.uk
Tel - 01904 233539

NOTE:
ALL DIMENSIONS TO BE VERIFIED ON SITE PRIOR TO THE COMMENCEMENT OF ANY WORK
ON THE PRODUCTION OF ANY SHOP DRAWING. ALL DISCREPANCIES TO BE REPORTED TO
RM DESIGN GROUP.
THIS DRAWING IS TO BE READ IN CONJUNCTION WITH ALL RELATED ARCHITECTS AND
ENGINEERS DRAWINGS AND ANY OTHER RELEVANT INFORMATION.
THIS DRAWING IS COPYRIGHT © OF RM DESIGN GROUP.

CLIENT
BOUTIQUE CARE HOMES

PROJECT
Hythe

DRAWING TITLE
Proposed Site Plan

DRAWING STATUS
PLANNING

SCALE AT A1: 1 : 200	DATE: 31/01/2024	DRAWN: JSN	CHECKED: RM
PROJECT NO: B01-08	DRAWING NO.: 107	REVISION: A	

0m 4m 8m 12m 16m 20m
VISUAL SCALE 1:200 @A1