


VISUAL SCALE 1:100

PROJECT	Hythe	SCALE AT A1: 1 : 100	DATE: 31.01.24	DRAWN: JSN	CHECKED: RM
DRAWING TITLE	Proposed Roof Plan	PROJECT NO: B01-08	DRAWING NO.: 103	REVISION: A	
CLIENT	BOUTIQUE CARE HOMES	NOTE: DO NOT SCALE, USE FIGURED DIMENSIONS ONLY. ALL DIMENSIONS TO BE VIEWED ON SITE PRIOR TO THE COMMENCEMENT OF ANY WORK OR THE PRODUCTION OF ANY SHOP DRAWING. ALL DISCREPANCIES TO BE REPORTED TO RM DESIGN GROUP. THIS DRAWING IS TO BE READ IN CONJUNCTION WITH ALL RELATED ARCHITECTS AND ENGINEERS CHARGES AND ANY OTHER RELEVANT INFORMATION THIS DRAWING IS COPYRIGHT © OF RM DESIGN GROUP.			
DRAWING STATUS	PLANNING				

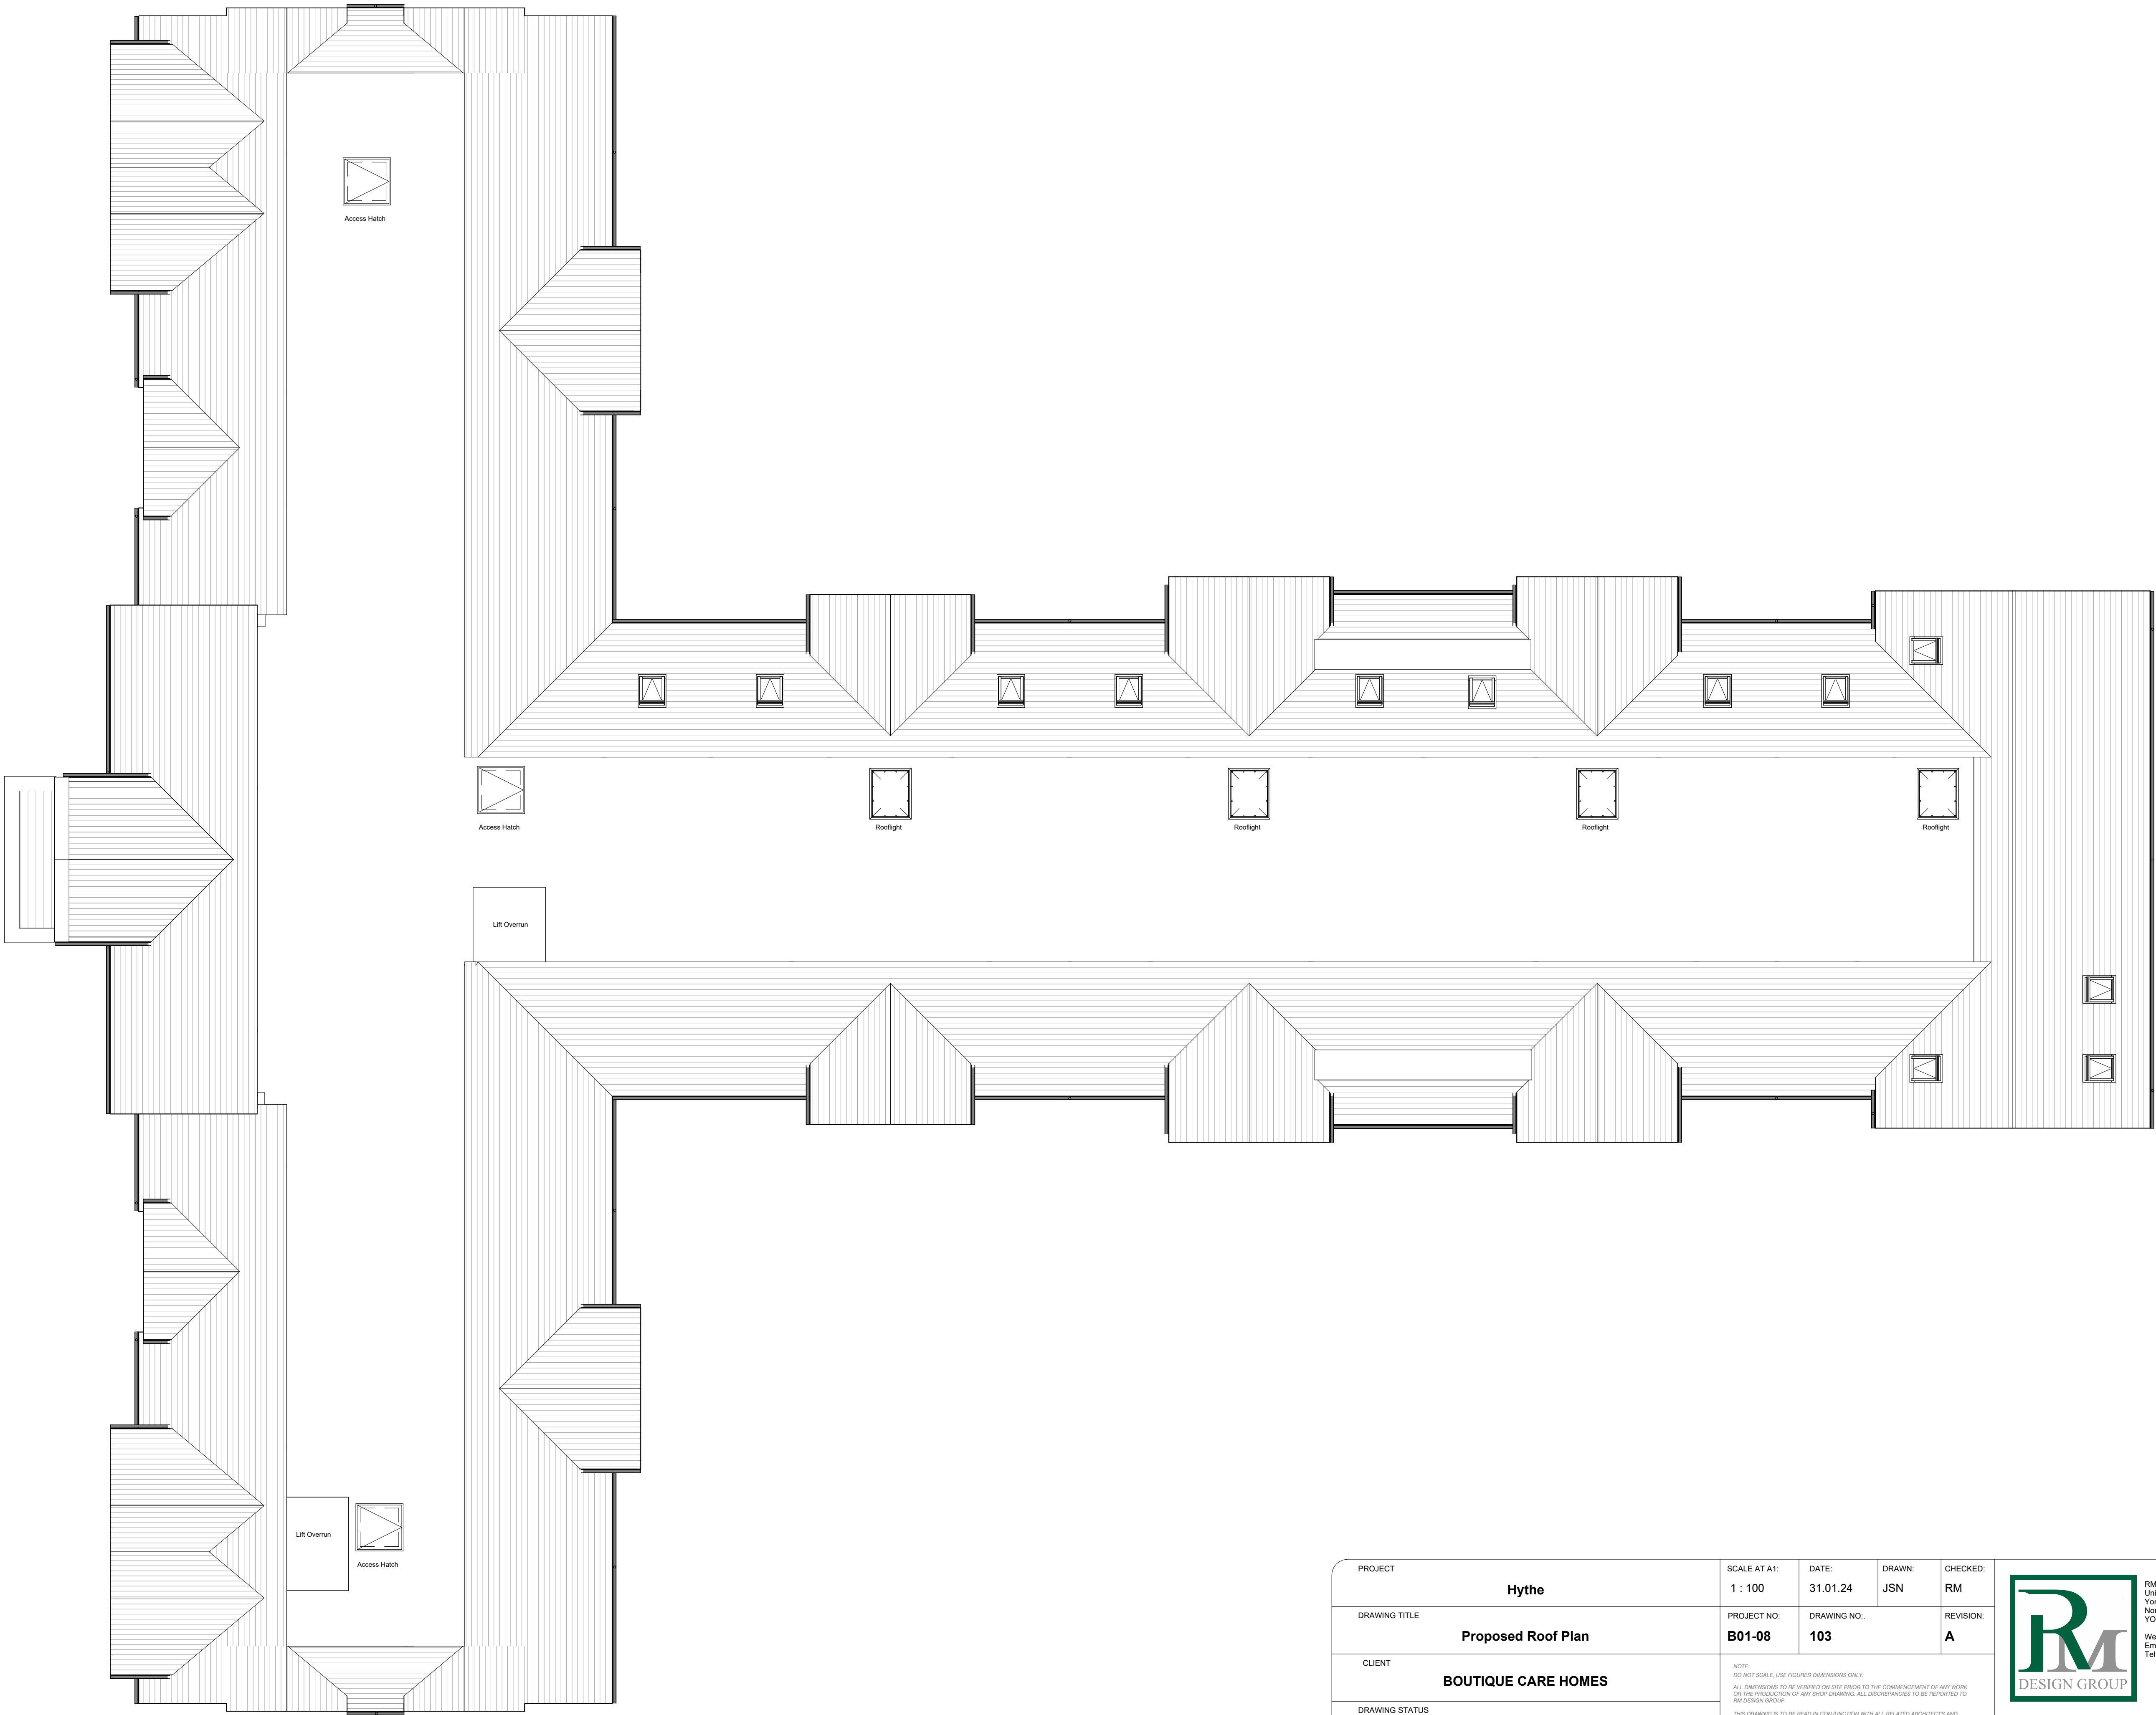

RM Design Group,
Unit 16 Escrick Business Park,
York,
North Yorkshire,
YO19 6FD
Web - www.rmdesigngroup.co.uk
Email - info@rmdesigngroup.co.uk
Tel - 01904 233539

A	Floor plans & elevations revised	JSN	05.03.24
REV	DESCRIPTION	BY	DATE