


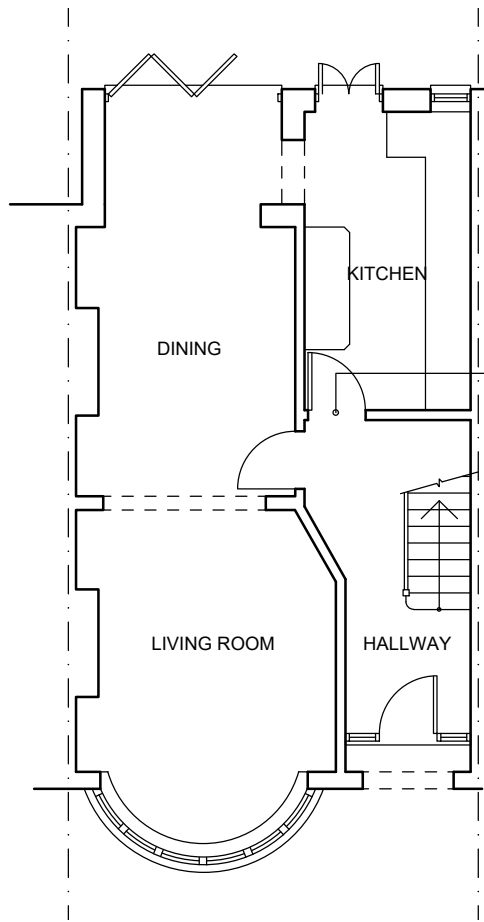


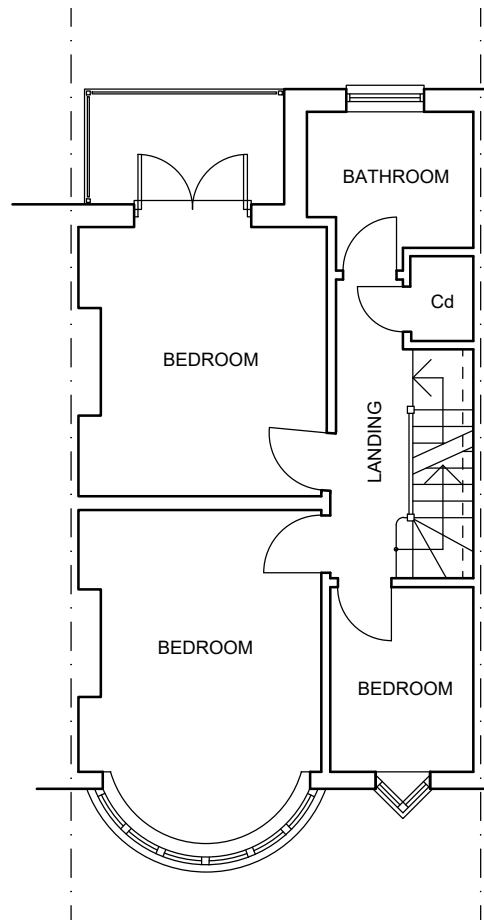


Proposed Ground Floor Plan

 

Proposed First Floor Plan

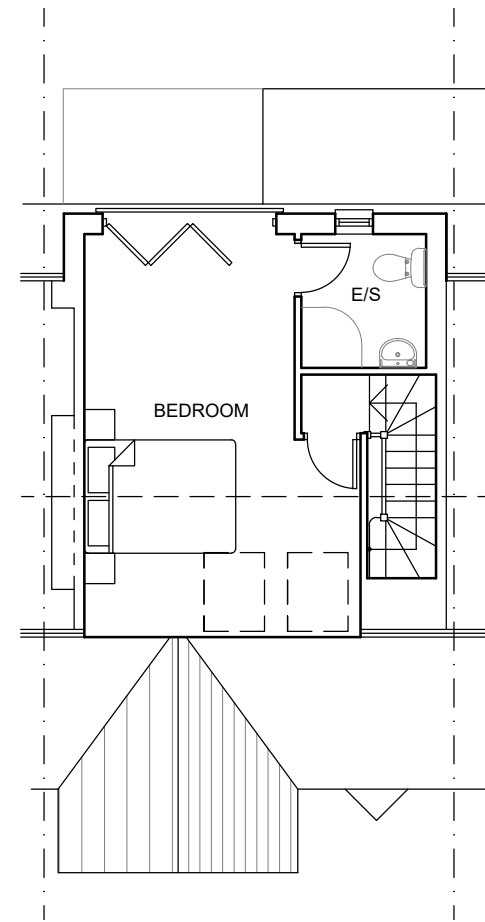

Proposed Second Floor Plan

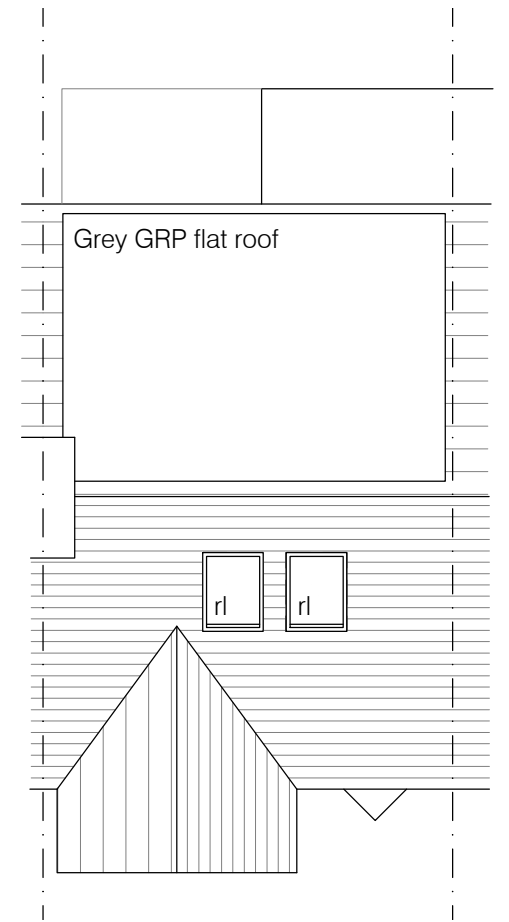


Proposed Roof Plan



Proposed Front Elevation

New roof lights not protruding more than 150mm from existing roof slope

Dormer face set a min. 200mm from eaves

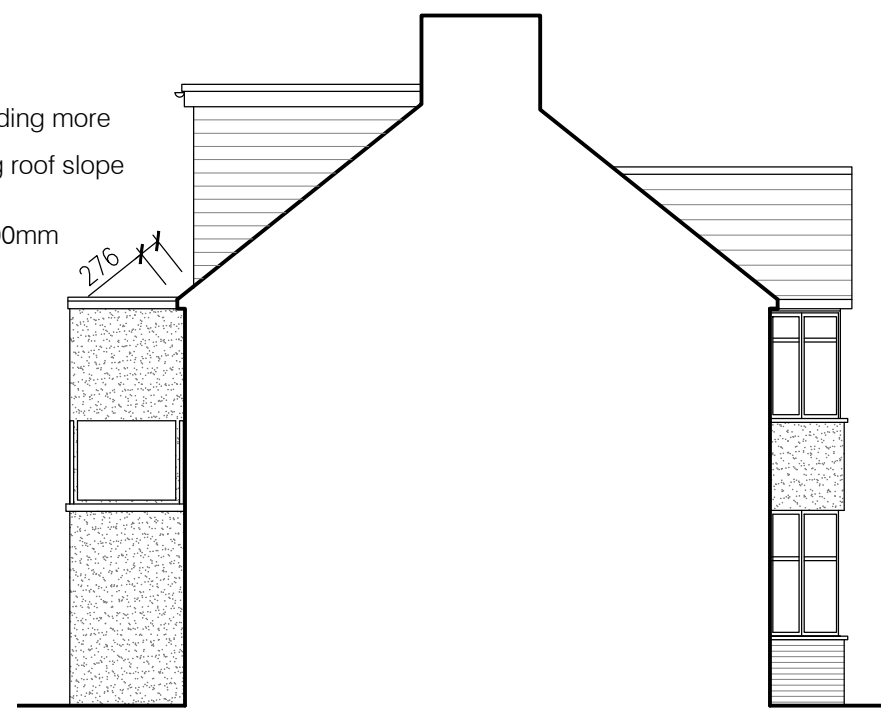

Proposed Side Elevation



Proposed Side Elevation

Grey GRP flat roof

Windows to match existing

Glass guarding

Vertical slate to match existing roof

NOTES: - Do Not Scale - The Contractor is responsible for checking all dimensions, tolerances and references. All discrepancies must be reported to Stour Valley Architecture before works proceed. - Where an item is covered by drawings to different scales, the larger scaled drawing is to be worked to. COPYRIGHT: Stour Valley Architecture own the copyright to this drawing. Their written consent must be obtained before this drawing is copied or used for any purpose other than the one in which it was supplied.	Rev Date Description		Drawing Description		Project 13 Helena Villas Hospital Hill Seabrook Kent	 Stour Valley Architecture	
			Proposed Plans & Elevations			Drawing Number 2415/ 03	
			Scale 1:100 @ A3	Date Mar 2024		Revision A	