


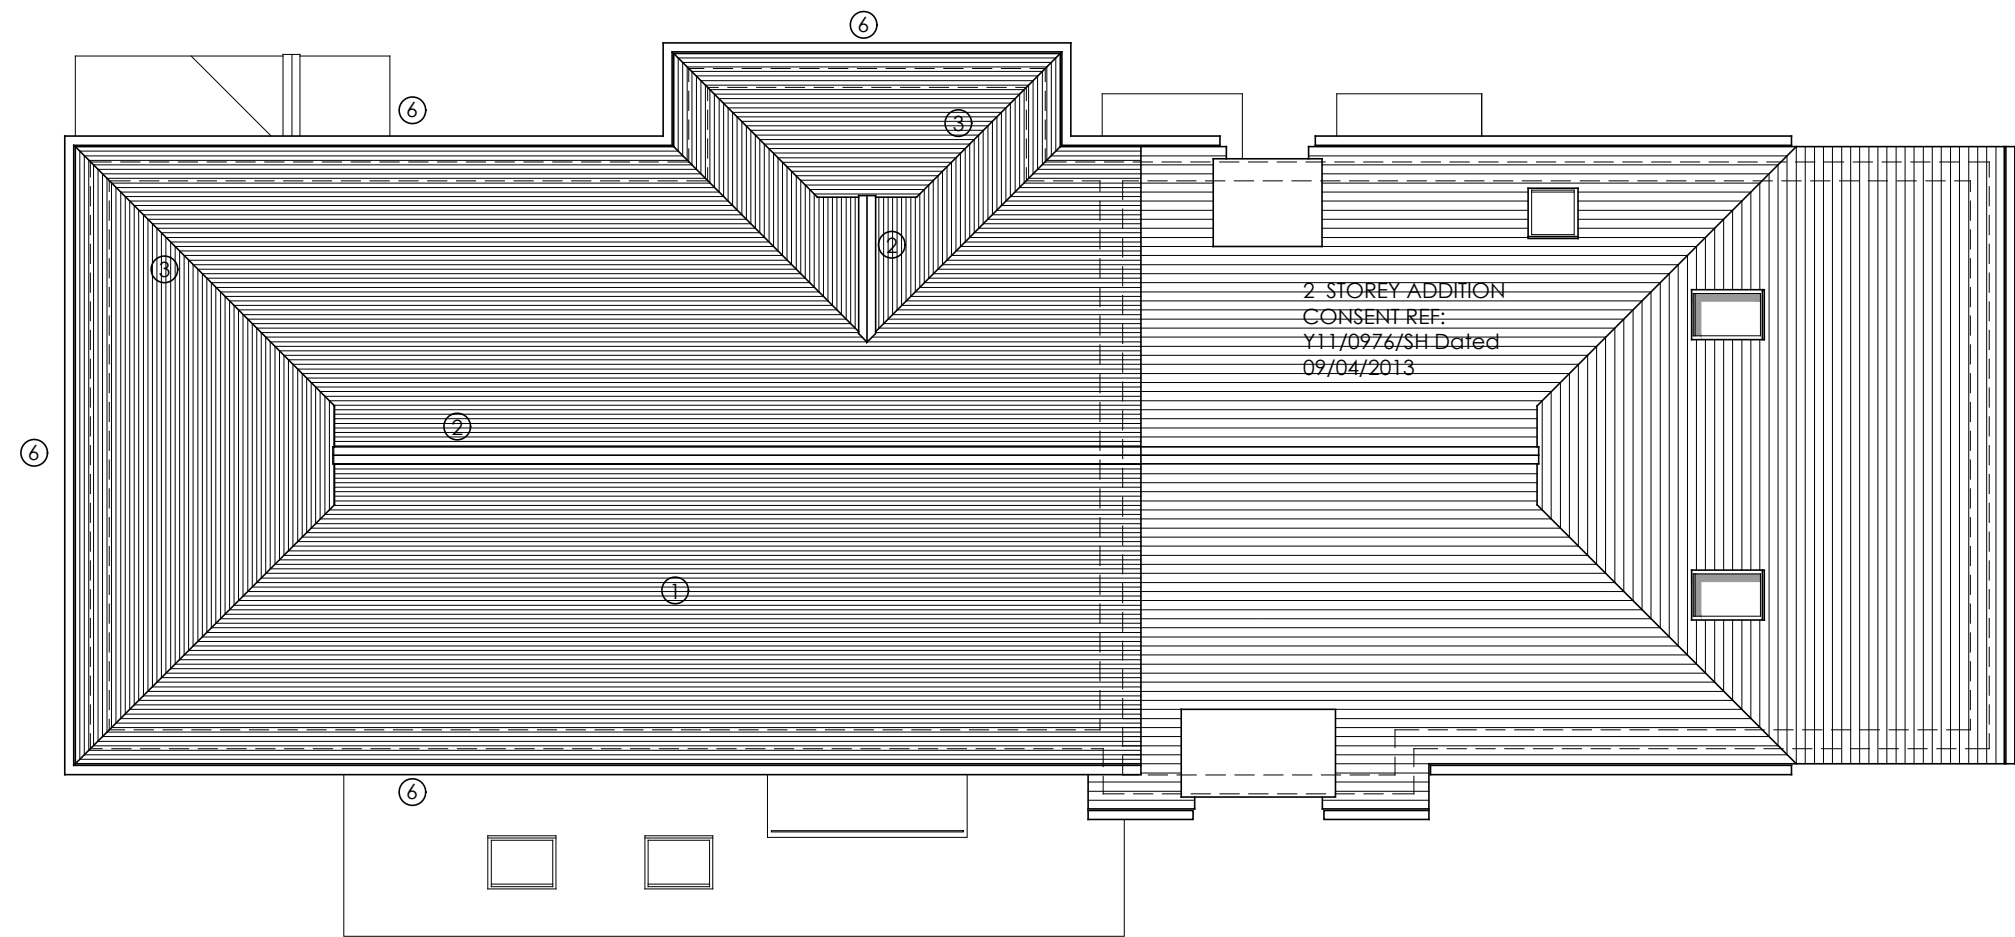

consented roof plan scale 1:100

key

- 1 clay plain tile roof finish
- 2 clay half round ridge tiles
- 3 clay bonnet hip tiles
- 4 clay plain tile verge with fibre cement undercloak
- 5 PVCu fascia, barge and soffit boards
- 6 black plastics half round guttering and circular downpipes
- 7 timber weatherboarding colour black
- 8 facing brickwork to sample approved, soldier course detailing above opening heads
- 9 PVCu windows colour white
- 10 PVCu external doors colour white
- 11 PVCu conservatory
- 12 colour coated aluminium rooflights
- 13 glass guarding
- 14 artificial slate roof finish
- 15 terracotta effect ridge tiles
- 16 artificial slate verge with fibre cement undercloak
- 17 smooth render finish

RETROSPECTIVE PLANNING APPLICATION

Revision: Description:

Date:

GARYtidwell ASSOCIATES LIMITED

architecture - planning - construction technology

The Old Square, The Street, Woodnesborough, Kent . CT13 0NQ.

T: 07599 916454 E: garytidwell@hotmail.co.uk

Client:

MR. & MRS. CARTWRIGHT

Project:

7 MANOR ROAD
LYDD
KENT TN29 9HR

Title:

Consented Roof Plan

Scale:

1:100@ A3

Date:

MAR 24

Drawn:

GT

Drawing Number:

Revision:

01.850.05

PO

