




Site plan
Scale 1:200

KEY

— application boundary

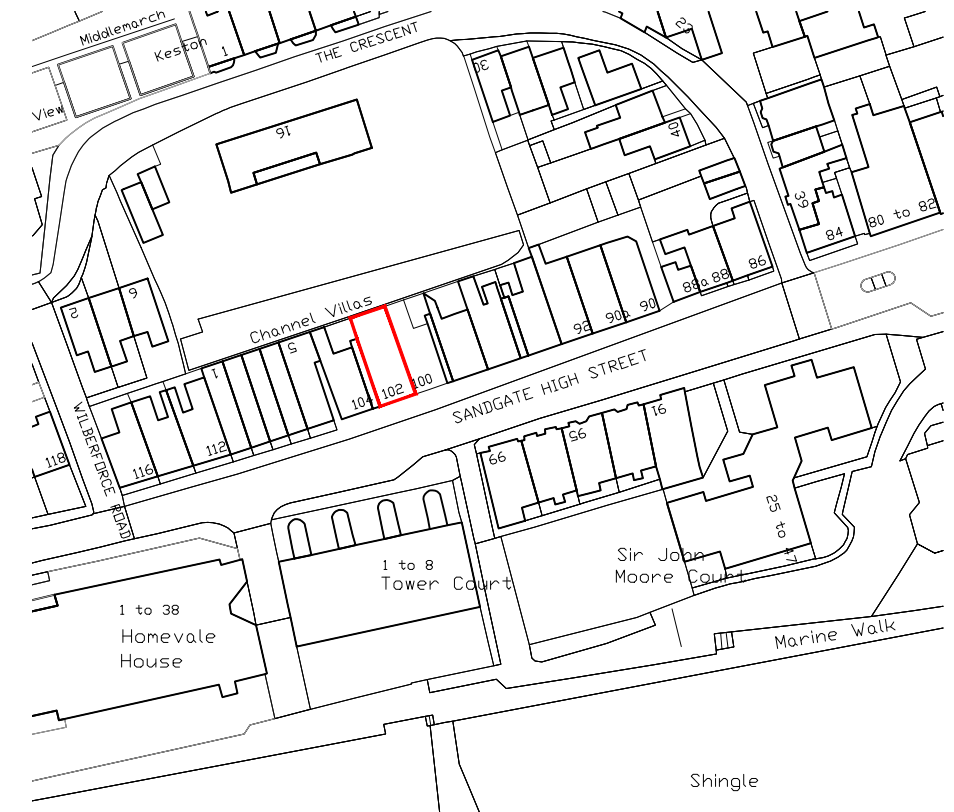

Location plan
Scale 1:1250

DRAWING:—

Location plan
Site plan

CLIENT:—

John Dory Wine Limited,
102 Sandgate High Street,
Sandgate, Folkestone, CT20 3BY

PROJECT&TITLE:—

Change of use to Wine Shop and
Bar in addition to internal works to
John Dory Wine Lt.

SCALE:—

Varies @A3

DWG NO:—

23026 / PL01

DATE:—

Dec 2023

REVISION:—

P1

CLArchitects

Unit 6 Triumph Park, Ross Way
Folkestone, Kent, CT20 3TX
Ph: 01303 647 233 www.clarchitects.co.uk