
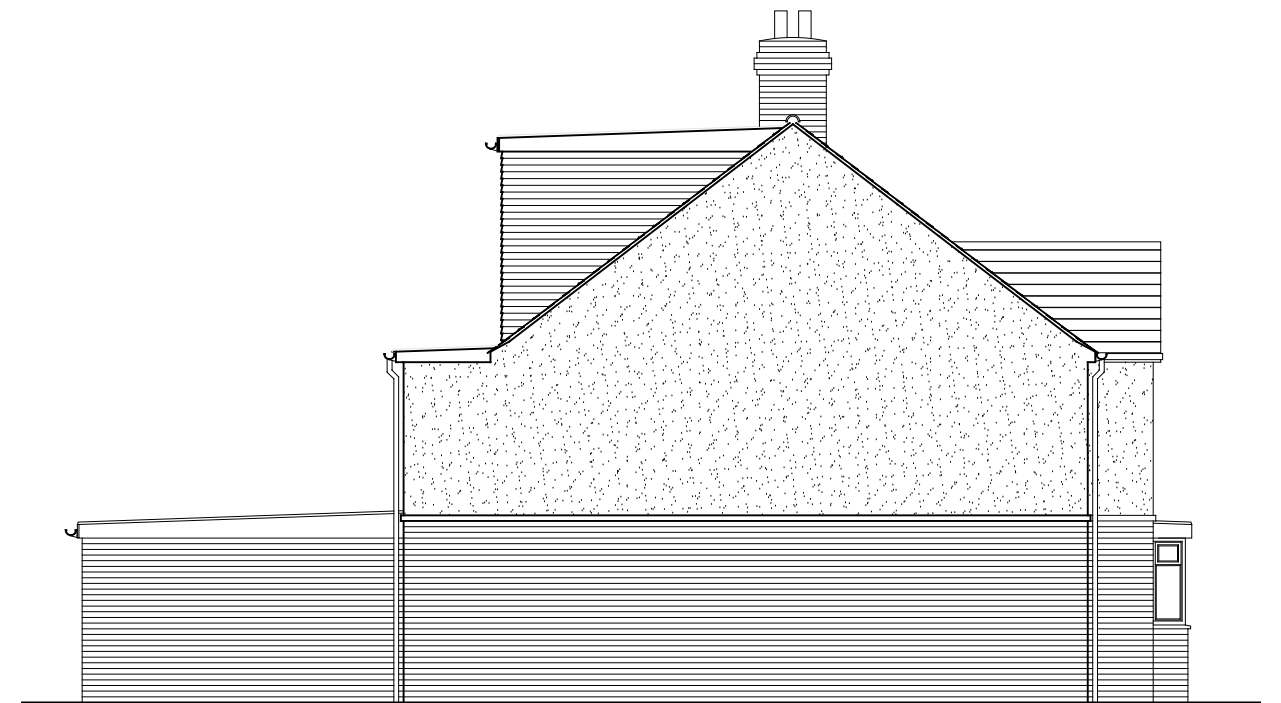


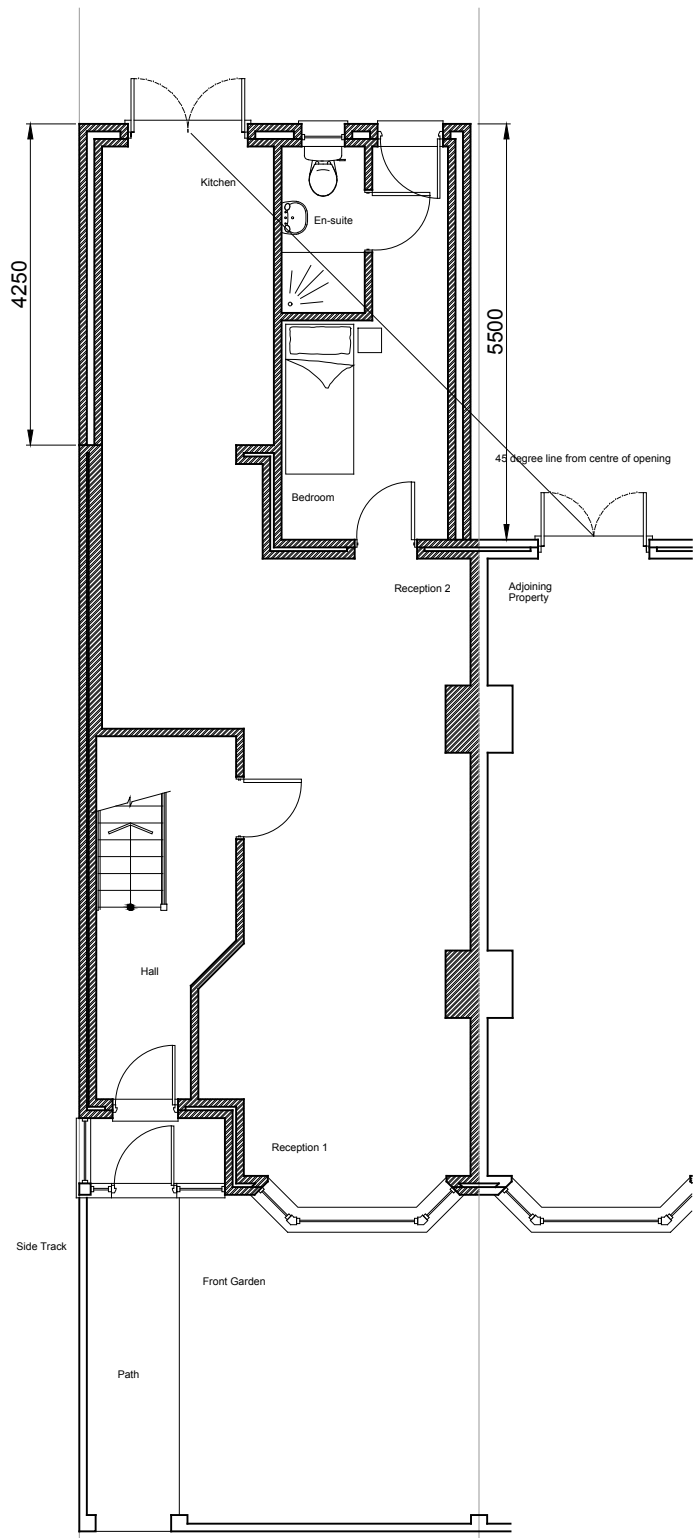

Proposed Rear Elevation @ 1:100

Proposed Side Elevation @ 1:100


External Material Schedule

Roofs:
Fibre cement flat tile and GRP flat roof.


Walls:
Faced brickwork and render.

Windows and Doors:
White Upvc Windows and Doors.

Rainwater Goods:
Black Upvc Gutters and downpipes

 

1 IS EQUAL TO 1 METRE OR 1000MM

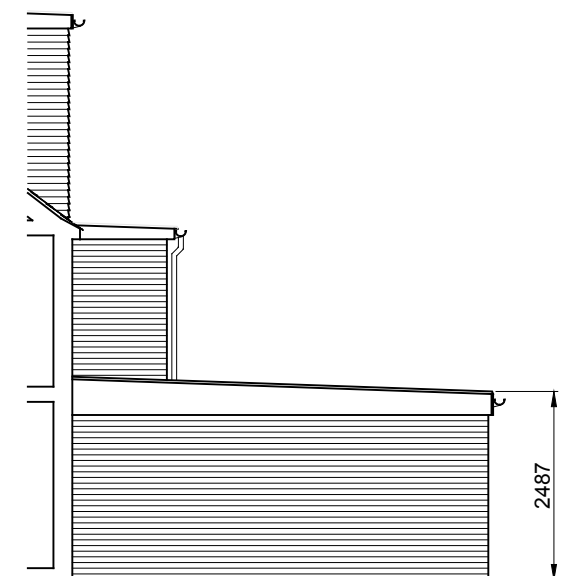

Proposed Part Side Elevation @ 1:100

1 Phillip Road, Folkestone, Kent CT19 4PY

This drawing is the copyright of Mr D. Beeching and should not be copied or reproduced without written consent.
All dimensions are to be checked on site prior to fabrication and the Architect notified of any discrepancy.
Do not scale from this drawing.

A
B

revisions
Door to kitchen removed
Details added to show 45 degree line from adjoining property

07.06.23
23.03.24

project 1 Phillip Road, Folkestone, Kent CT19 4PY
Single Storey Rear Extension

client
Mr and Mrs Prescott

title
Proposed Plan and Elevations

scale @A3
1:100

date
18.05.23

drawn
ddb

chk'd

Mr. D. Beeching, BA (Hons), Dip Arch.
Architectural Design
45 Station Road
Lydd, Kent, TN29 9ED.
Mob 07903 311351
e-mail d.beeching@db-architecture.co.uk

drawing no

16.13.04

rev

B