



NOTES


DIMENSIONS TO BE CONFIRMED
ON SITE

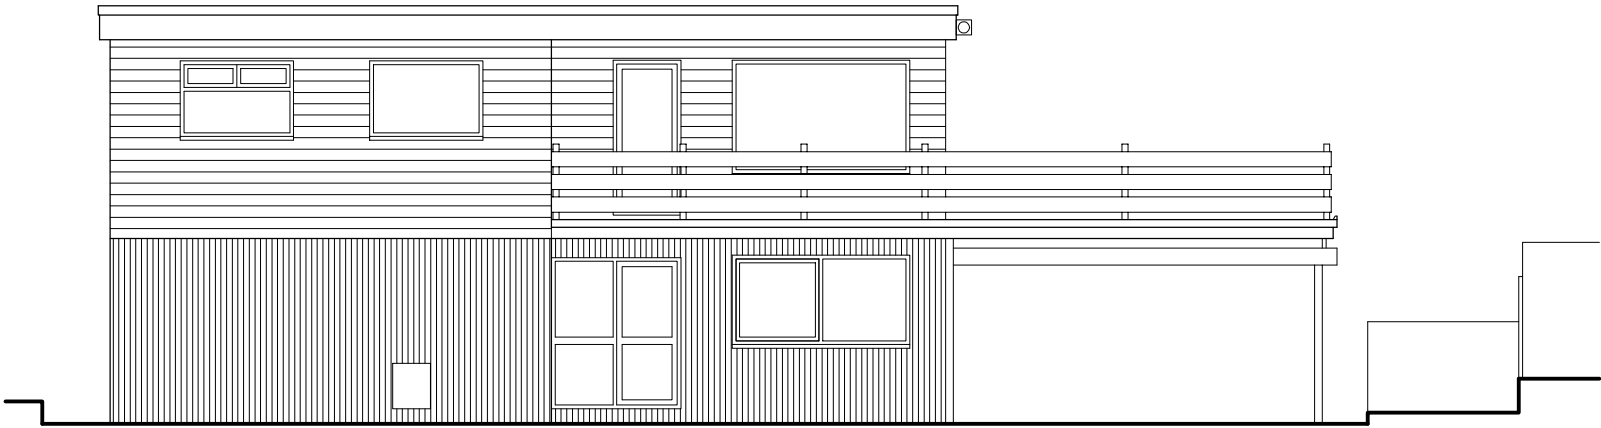


WEST ELEVATION

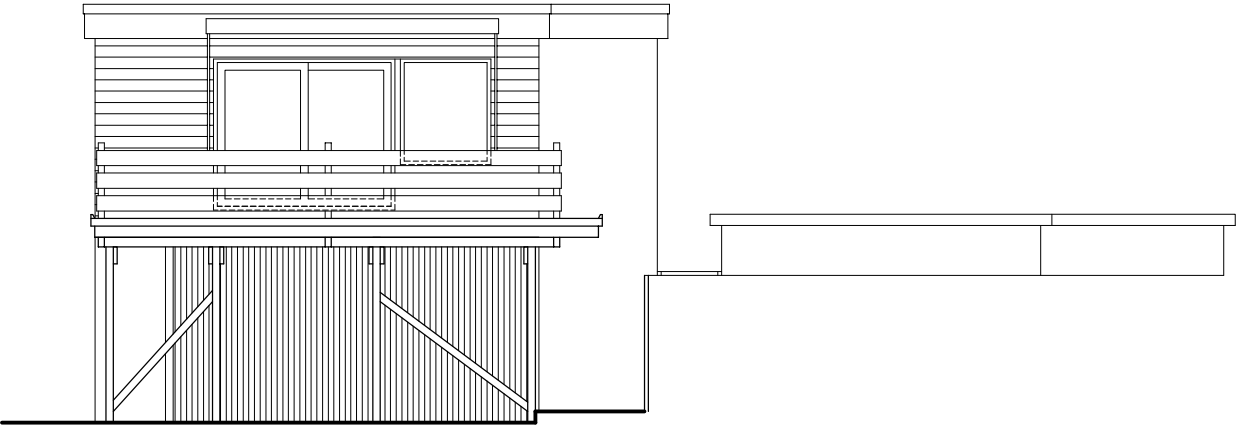


SOUTH ELEVATION

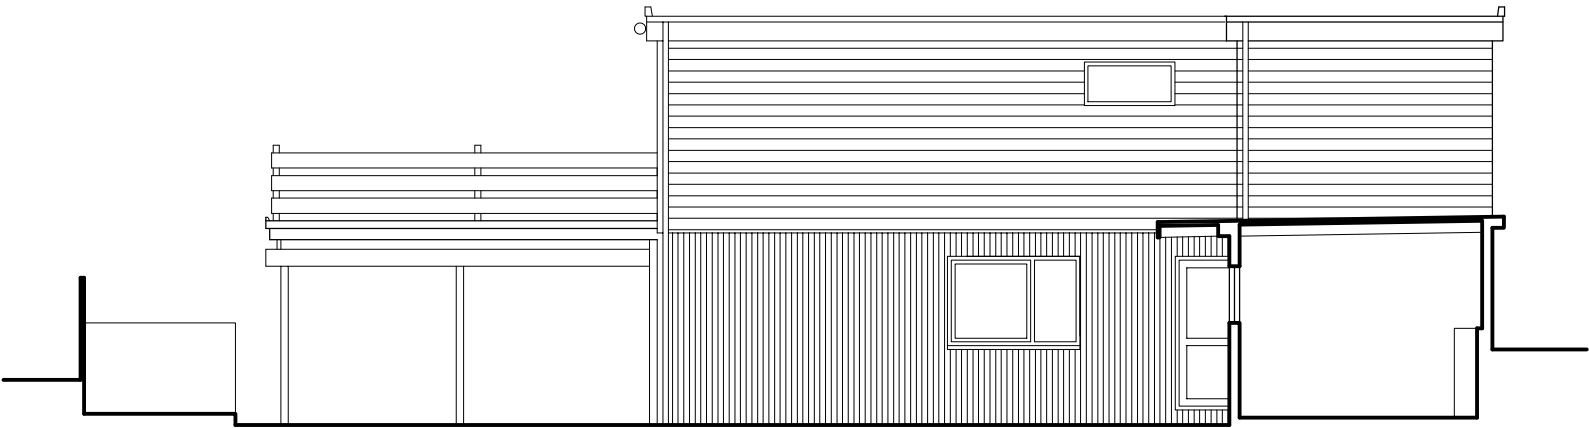

EAST ELEVATION

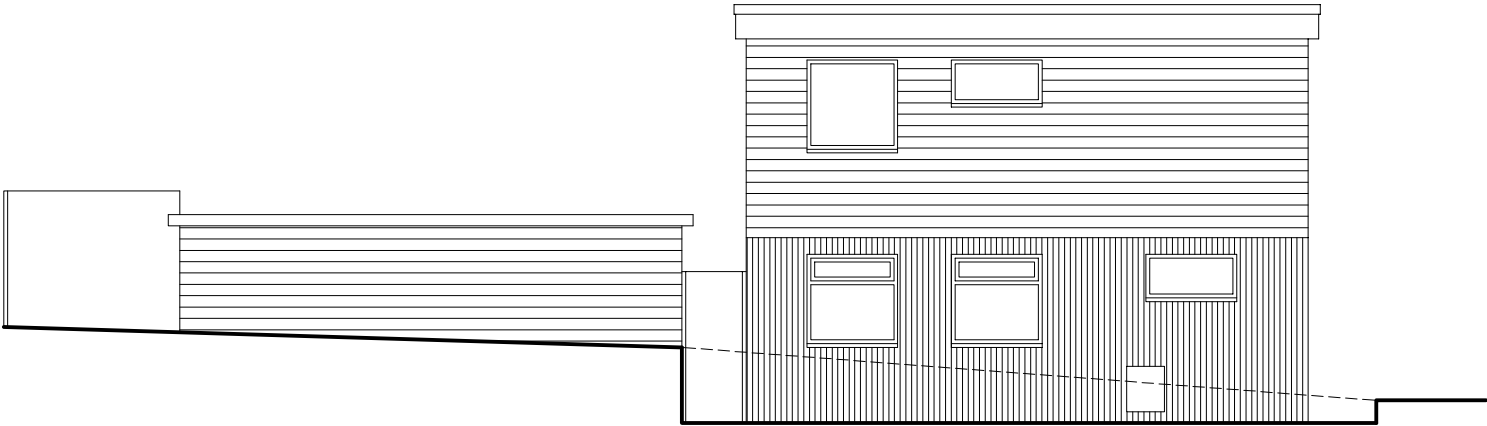

NORTH ELEVATION

 

DAVIES ARCHITECTURE ©	
6 HEALEY ST LONDON NW18SR	
JOB 14 ENCOMBE SANDGATE CT20 3DE	
TITLE EXISTING ELEVATIONS	
DATE 13.2.24 SCALE 1:100 @A3	
DRAWING NO SAN-EX-100-03	