


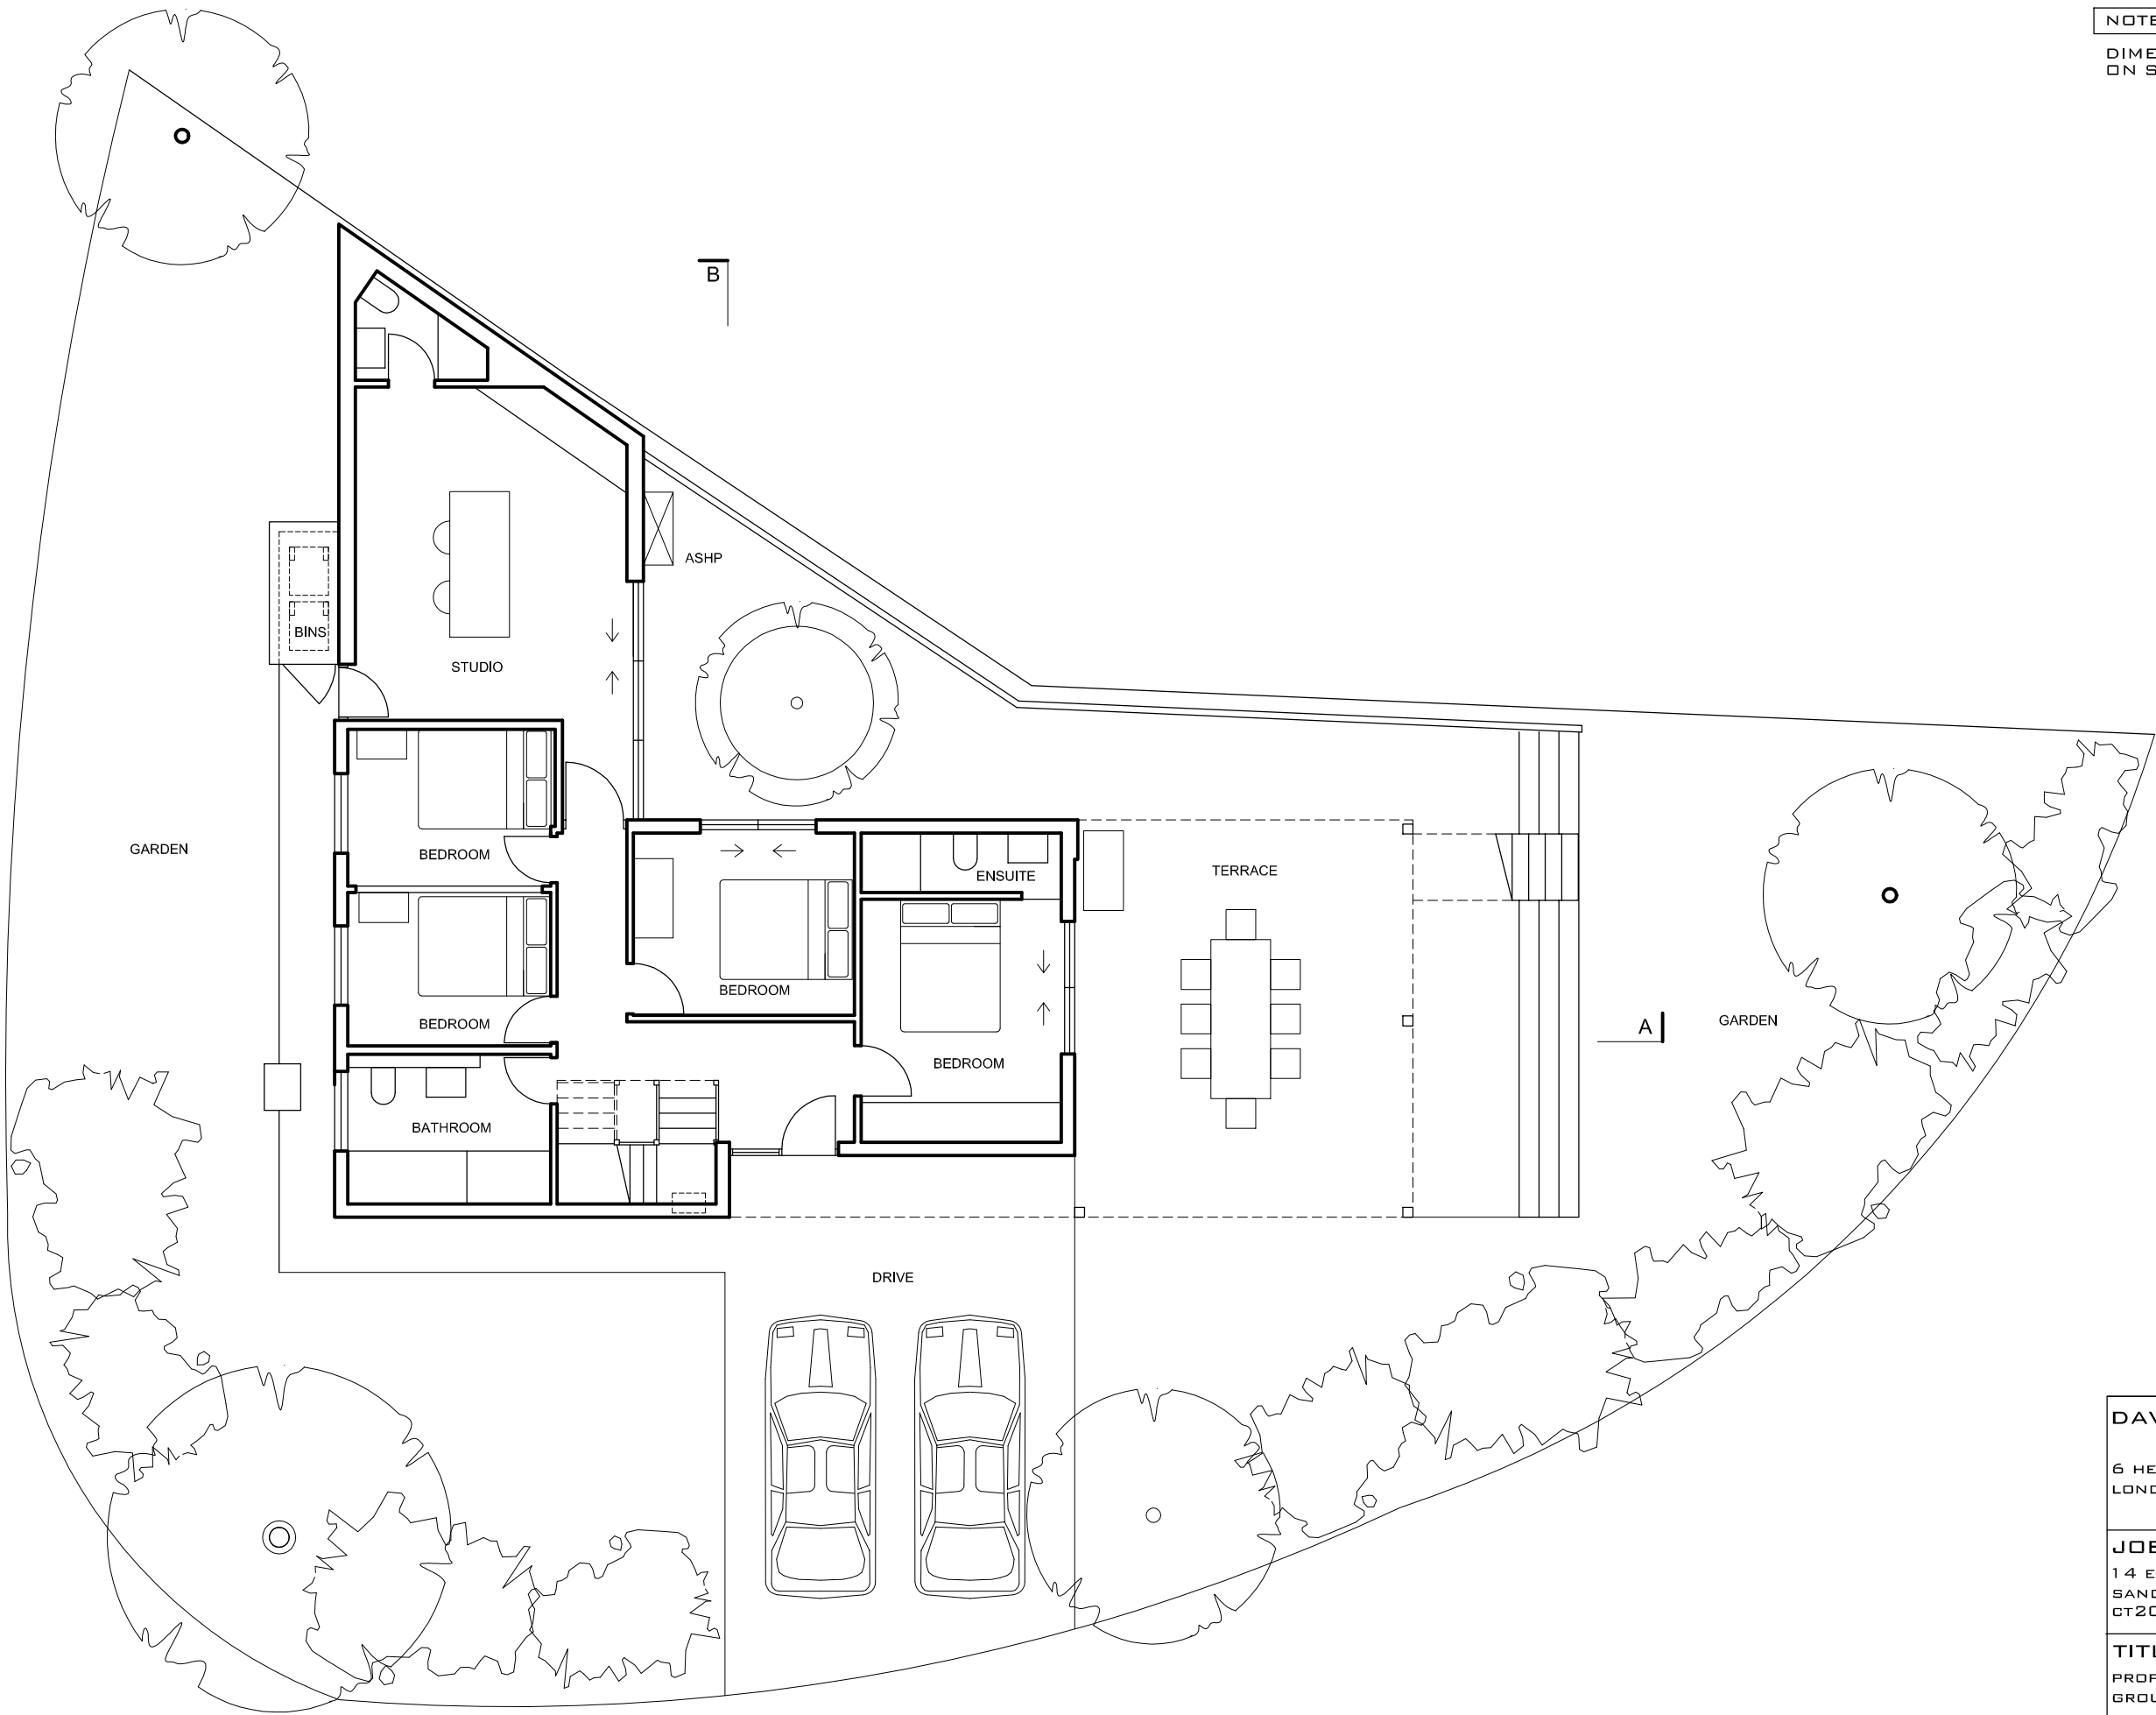

NOTES

DIMENSIONS TO BE CONFIRMED
ON SITE

DAVIES ARCHITECTURE ©	
6 HEALEY ST LONDON NW18SR	
JOB 14 ENCOMBE SANDGATE CT20 3DE	
TITLE PROPOSALS GROUND FLOOR, SITE PLAN	
DATE 14.3.24 SCALE 1:100 @A3	
DRAWING NO	SAN-PL-100-01