



NOTES


DIMENSIONS TO BE CONFIRMED
ON SITE

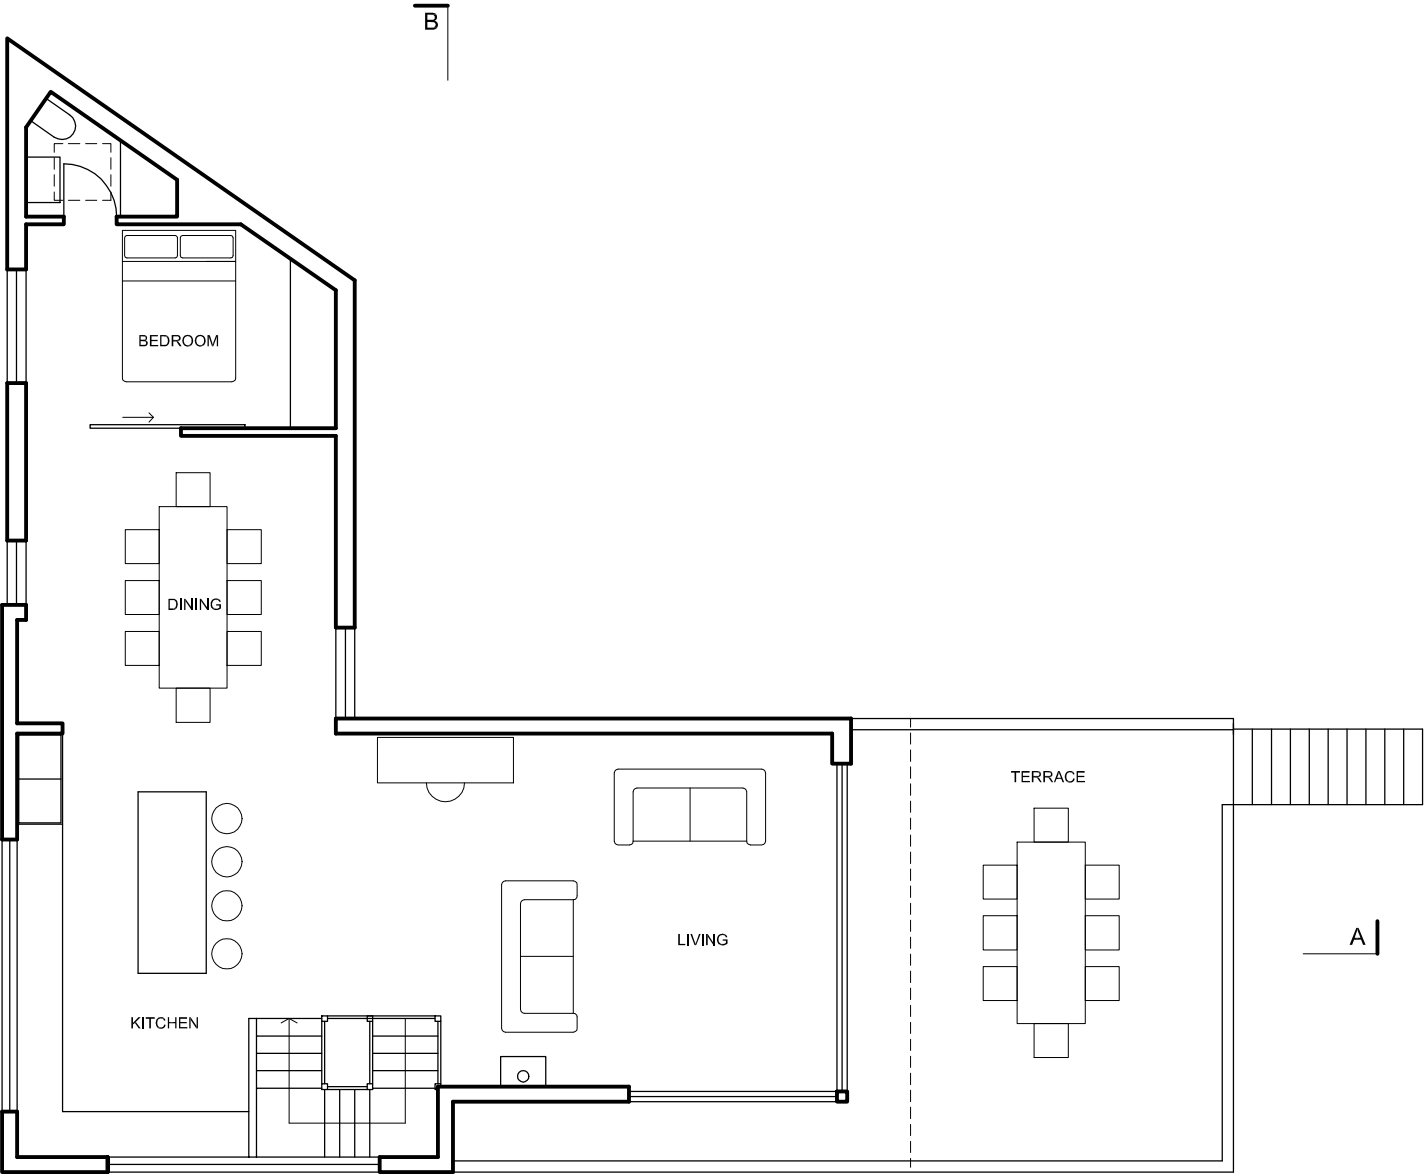

FIRST FLOOR

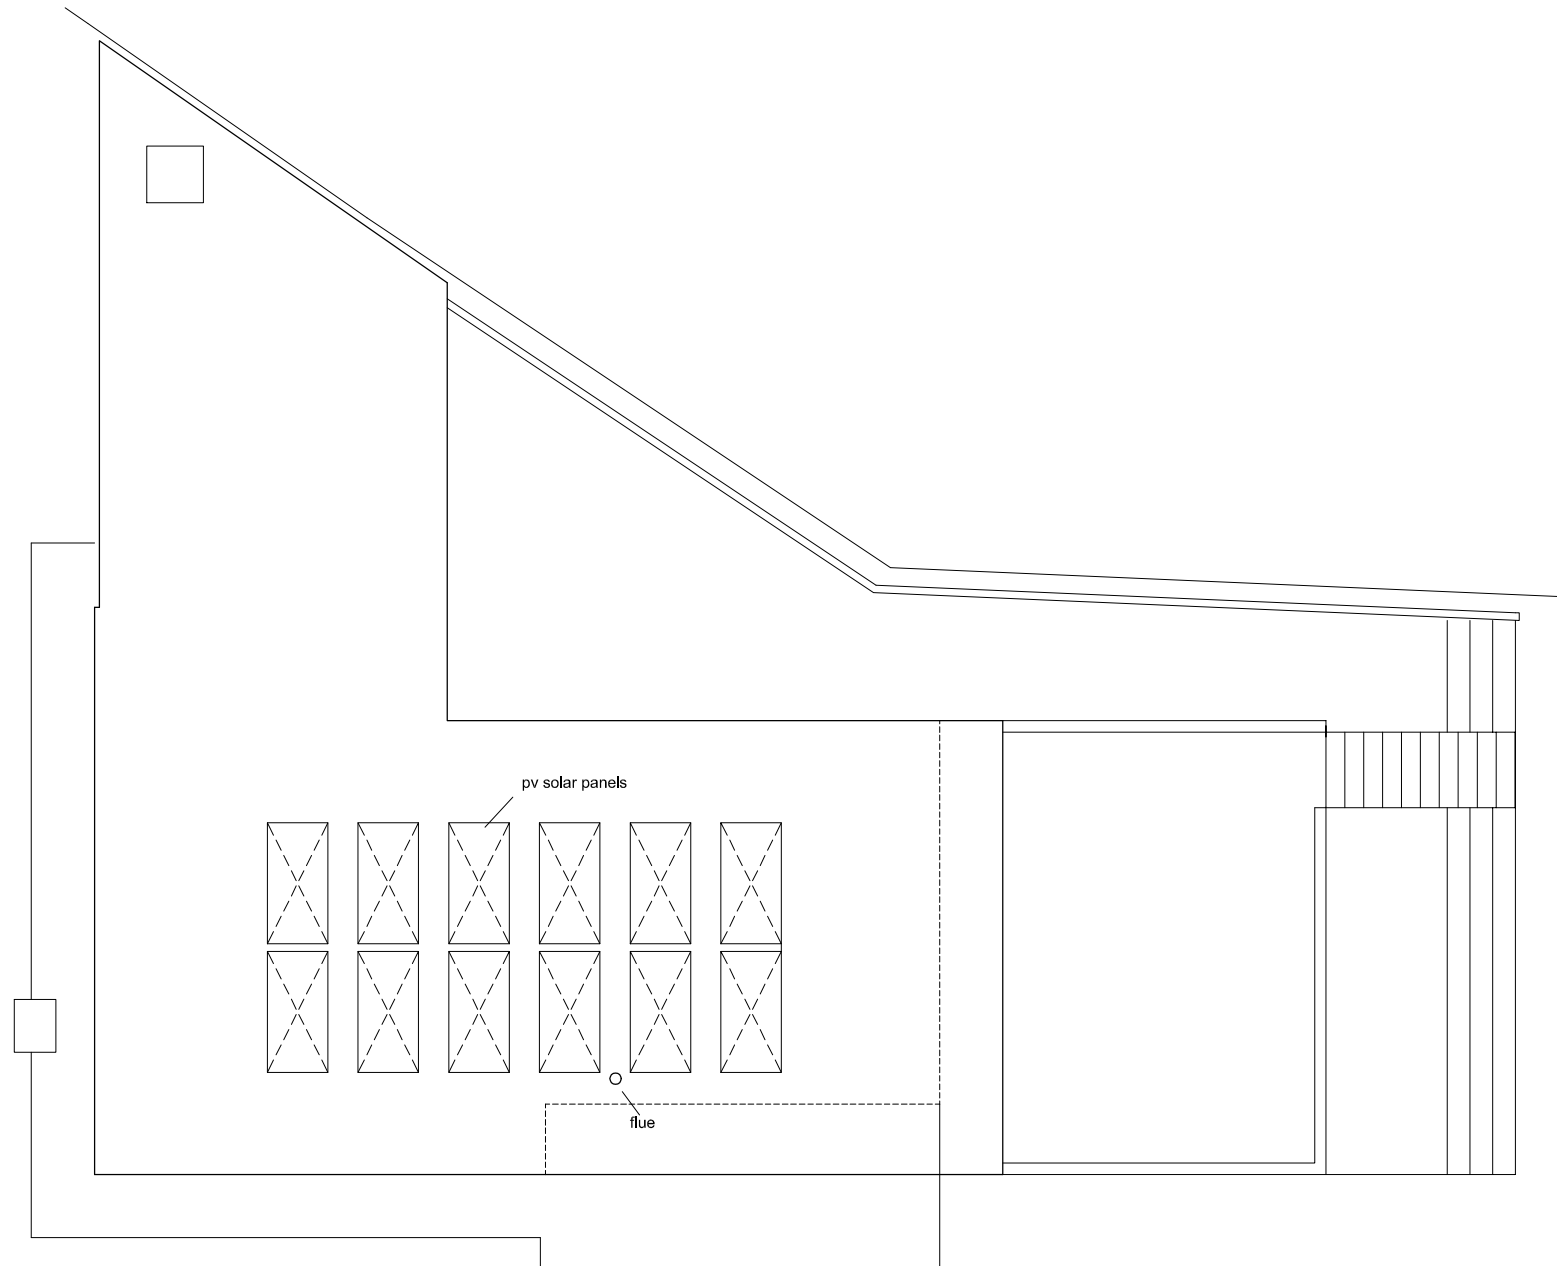

ROOF PLAN

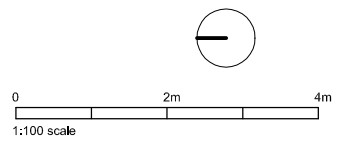

DAVIES ARCHITECTURE ©	
6 HEALEY ST LONDON NW18SR	
JOB 14 ENCOMBE SANDGATE CT20 3DE	
TITLE PROPOSALS PLANS 1ST, ROOF	
DATE 14.3.24 SCALE 1:100 @A3	
DRAWING NO SAN-PL-100-01	