

- TRENCH BACKFILL**
1. UNDER ROADS & FOOTPATHS USE TYPE 1 GRANULAR MATERIAL COMPACTED IN 150mm LAYERS TO THE UNDERSIDE OF SURFACING CONSTRUCTION
 2. ELSEWHERE USE SELECTED EXCAVATED MATERIAL COMPACTED IN 150mm LAYERS


FIRST 300mm OF BACKFILL ABOVE CROWN OF PIPE SELECTED TO BE FREE FROM STONES EXCEEDING 40mm, LUMPS OF CLAY OVER 100mm, TIMBER, FROZEN MATERIAL, VEGETABLE MATTER. OMIT UNDER ROADS & FOOTPATHS

150mm MIN. BED AND SURROUND AS BELOW:-

USE CLASS S BED AND HAUNCH WHERE COVER TO CROWN OF PIPE IS GREATER THAN 1.2m UNDER VEHICULAR ACCESS AREAS OR 0.9m UNDER FOOTPATHS/PAVED AREAS AND ADOPTED SEWERS OR 0.6m ELSEWHERE FOR NON ADOPTED SEWERS

PIPE BORE	BEDDING MATERIAL
Ø100mm	10mm SINGLE SIZE AGGREGATE
Ø>100-Ø150mm	10 OR 14mm SINGLE SIZE AGGREGATE
Ø>150-Ø500mm	10, 14 OR 20mm SINGLE SIZE AGGREGATE
Ø>500mm	10, 14, 20 OR 40mm SINGLE SIZE CRUSHED ROCK

CLASS S
GRANULAR BED AND HAUNCH

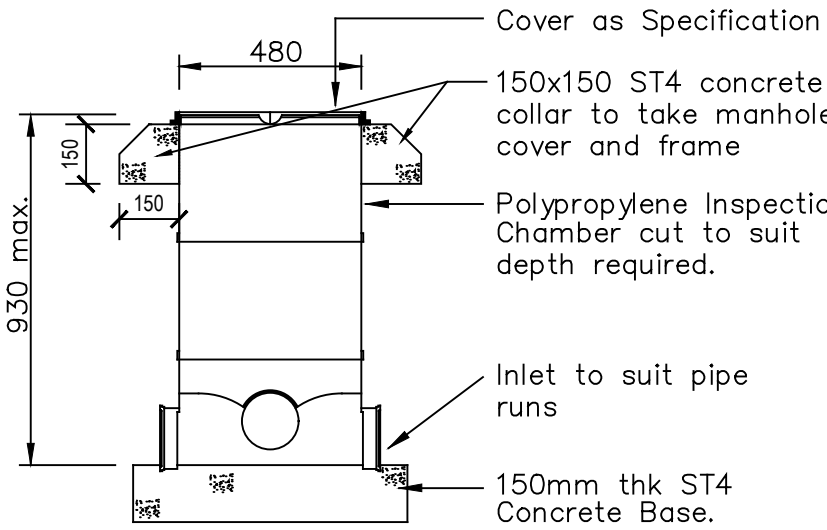

Polypropylene Inspection Chamber – PPIC
In Soft Landscape Detail
Hepworth or equivalent.

proposed parking under planning consent reference : Y18/1115/FH dated 22 May 2019

the wc/shower hut drainage to connect into the existing foul water drainage installation which connects into a 5,700 litre capacity shallow dig septic tank - Clearwater Shallow Dig Septic Tank, model number: STH057 Planning consent reference:21/0109/FH dated 19 March 2021 100mm diameter plastic drainage to falls 1:40 in Class S granular material encasement.

Yurts 01 and 02 and associated shower hut under Planning consent reference:21/0109/FH dated 19 March 2021.

eco-lodge ground source heat pump plant hut by separate consent ref: 20/1290/FH dated 02 November 2020

5no. lodges under planning consent reference : Y18/1115/FH dated 22 May 2019

EXISTING VEH ACCESS TO TH OVERALL SITE

Existing Clearwater Shallow Dig Septic Tank, model number: STH approved under planning consen 21/0109/FH, dated 19 March 2021

Revision: Description: Date:

GARYtidwell ASSOCIATES LIMITED
architecture - planning - construction technology
The Old Square, The Street, Woodnesborough, Kent . CT13 0NQ.
T: 07599 916454 E: garytidwell@hotmail.co.uk

Client:
MR. I. RECORD

Project:
HAYNE BARN
SALTWOOD
HYTHE
KENT

Title:
Site Plan as Proposed


Scale: 1:500 @ A2 Date: MAR 24 Drawn: GT

Drawing Number: Revision:

01.854.10

P0

site plan proposed scale 1:500

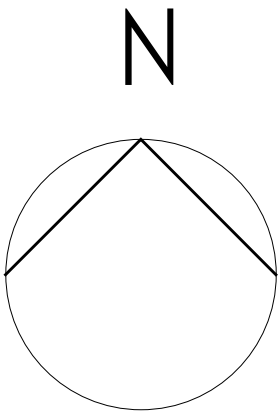

planning