


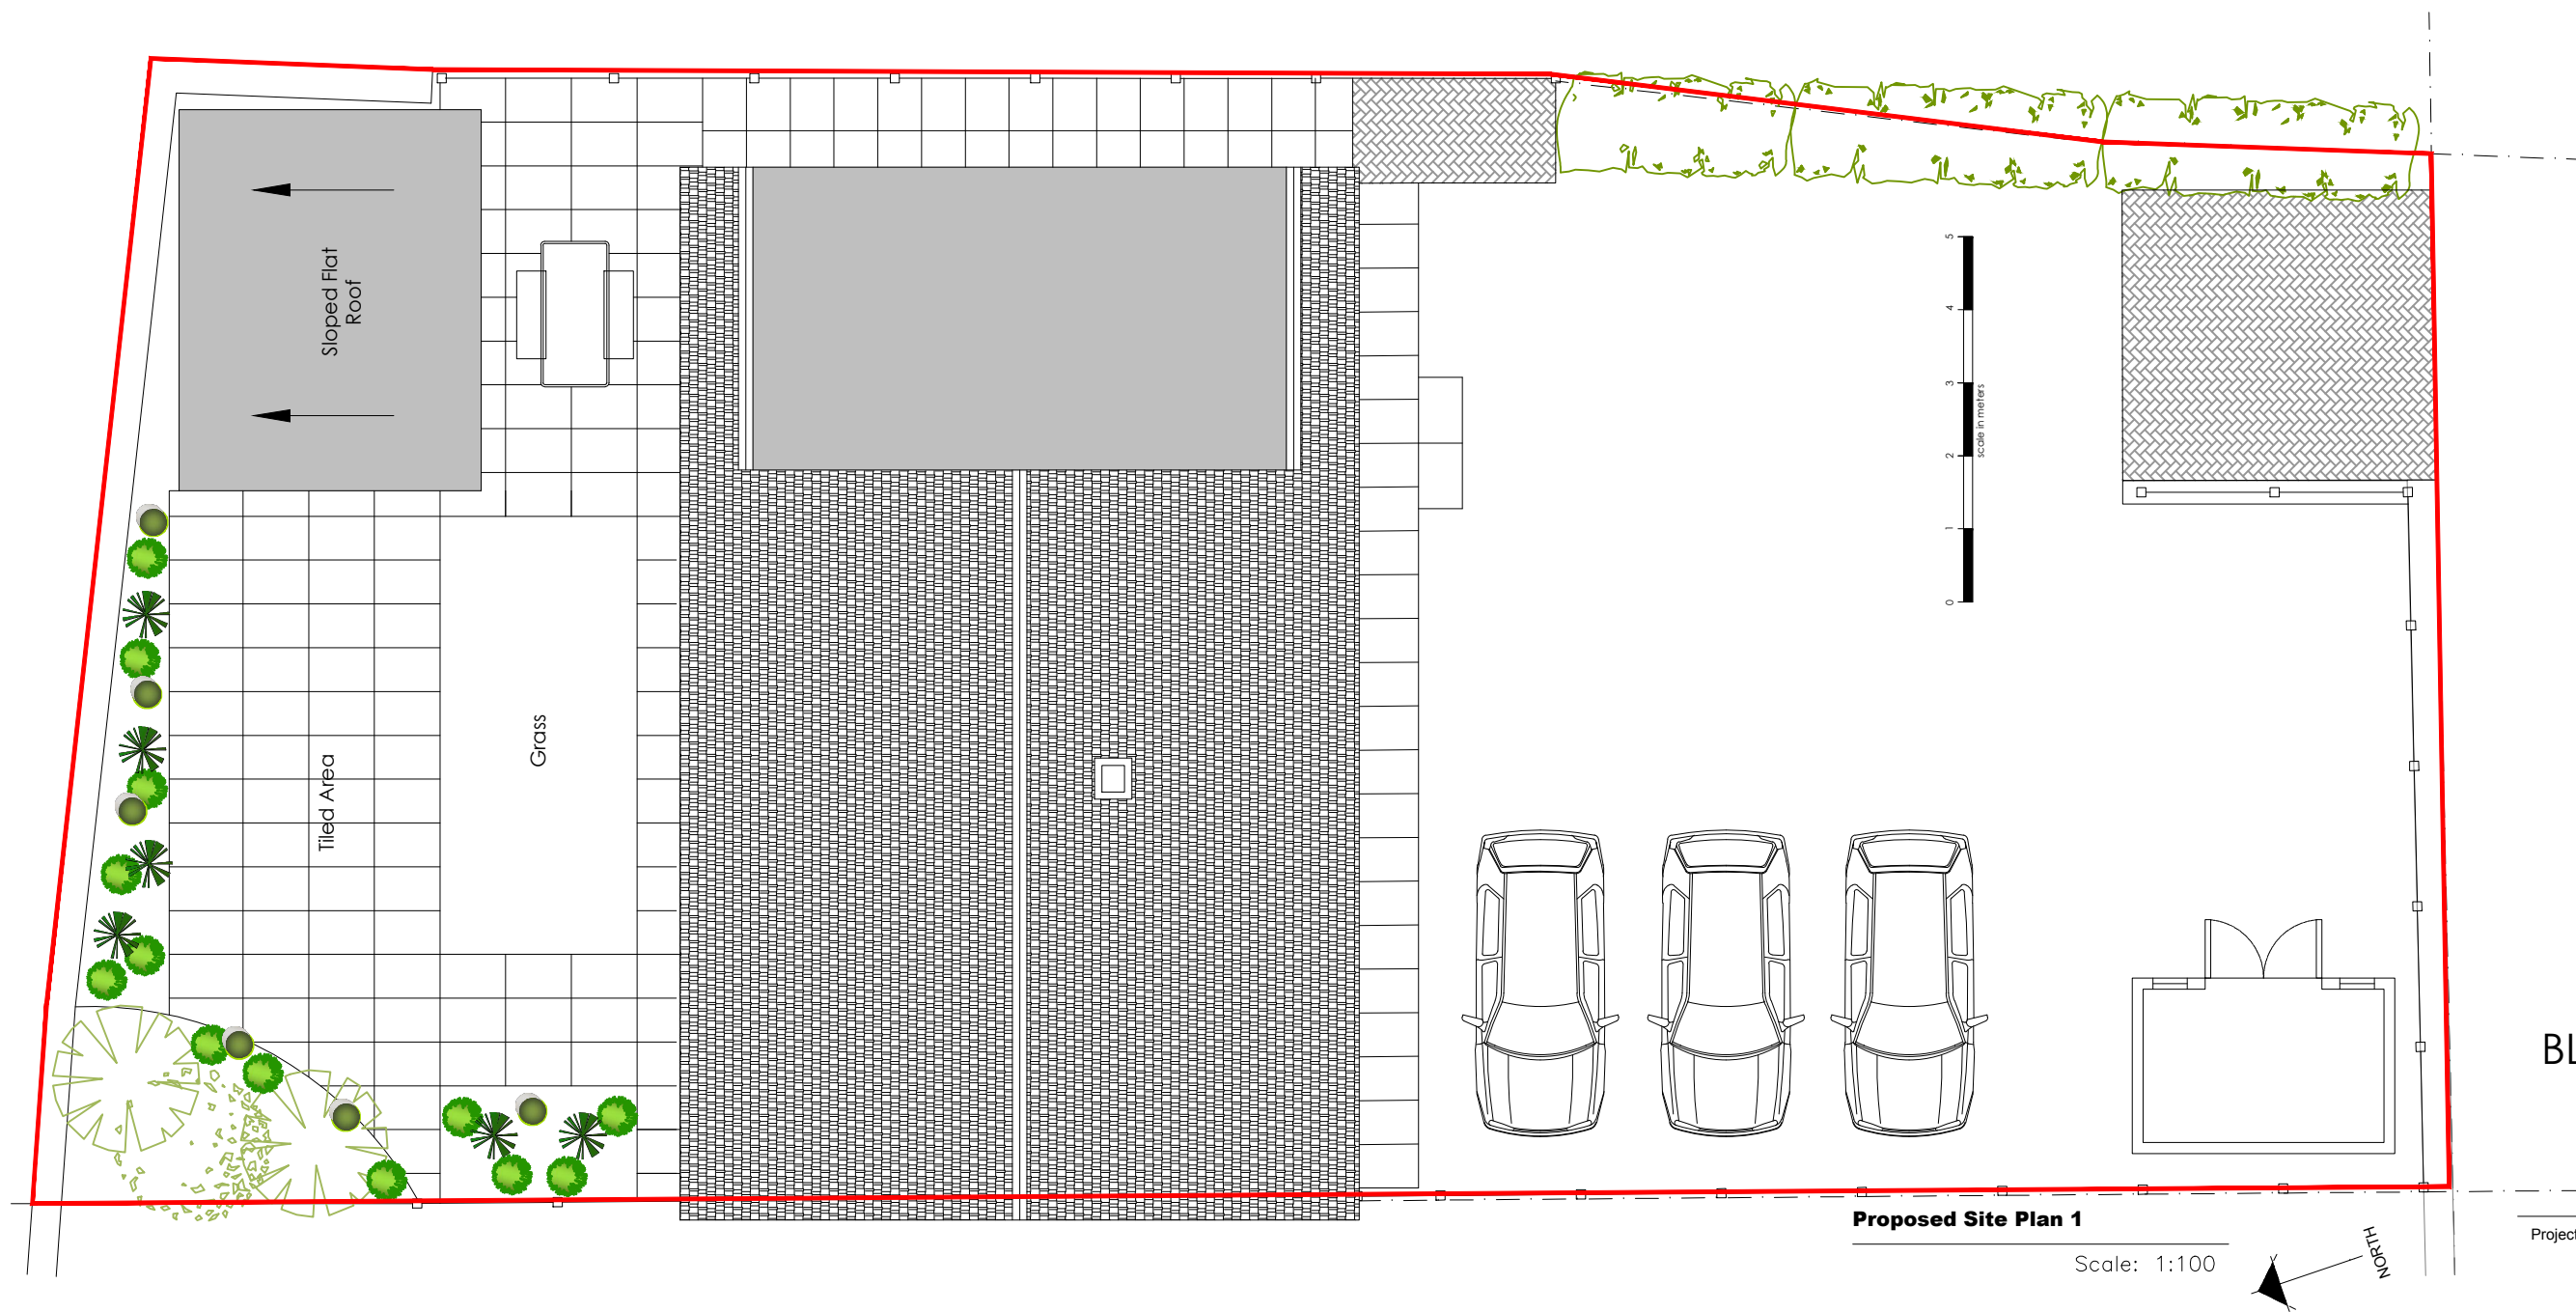

Proposed Site Plan 1

Scale: 1:100



BL ARCHITECTURAL
DESIGN

LEMANIS HOUSE
CT21 4JN
Tel: 078 03592943
e-mail: barry@bl-archdesign.co.uk

Project

125 Seabrook Road
Hythe
CT21 5RB

Title

Proposed Site/Block
Plan 1

Drawn By	BJL	Date	22/04/2021
Checked By	--	Date	--
Approved By	--	Scale	SCALE 1:100
Drawing No.	125-00-04	Rev.	